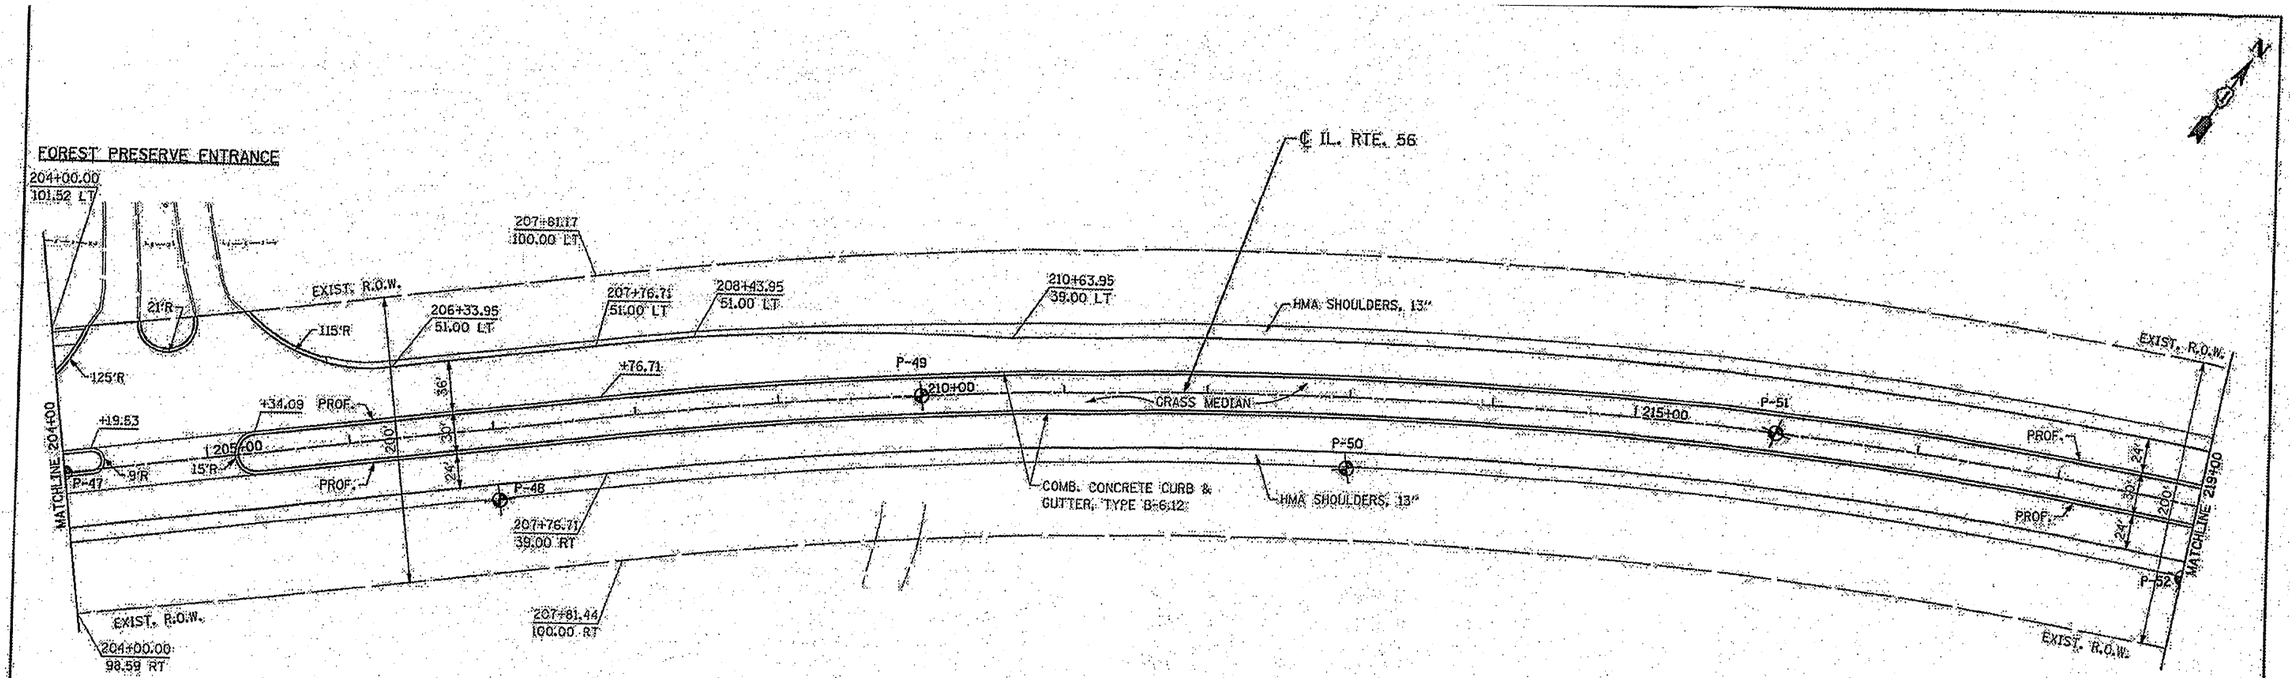

145 N. Main Street
Lombard, IL 60148
Phone: (630) 953-9929
www.wangeng.com
Wang Engineering

FILE NAME = $FILES$
PLOT DATE = $DATE$
PLOT SCALE = $SCALES$

CHRISTIAN-ROSE & ASSOCIATES, INC.
ENGINEERS-PLANNERS-SURVEYORS
211 WEST WACKER DRIVE
CHICAGO, ILLINOIS 60606
PHONE: (312)372-2023 FAX: (312)372-6274

DESIGNED	- S.W.P.	REVISED -
DRAWN	- B.E.S.	REVISED -
CHECKED	- M.P.	REVISED -
DATE	- JUNE 2009	REVISED -

STATE OF ILLINOIS
DEPARTMENT OF TRANSPORTATION

BORING LOCATION PLAN AND SOIL PROFILE
IL. RTE. 56

SCALE: 1" = 50' | SHEET NO. 10 OF 32 SHEETS | STA. 204+00 | TO STA. 219+00

F.A.P. RTE.	SECTION	COUNTY	TOTAL SHEETS	SHEET NO.
365	(58&59) WRS-3	DUPAGE	466	329
		CONTRACT NO. 62420		

FED. ROAD DIST. NO. 1 | ILLINOIS | FED. AID PROJECT