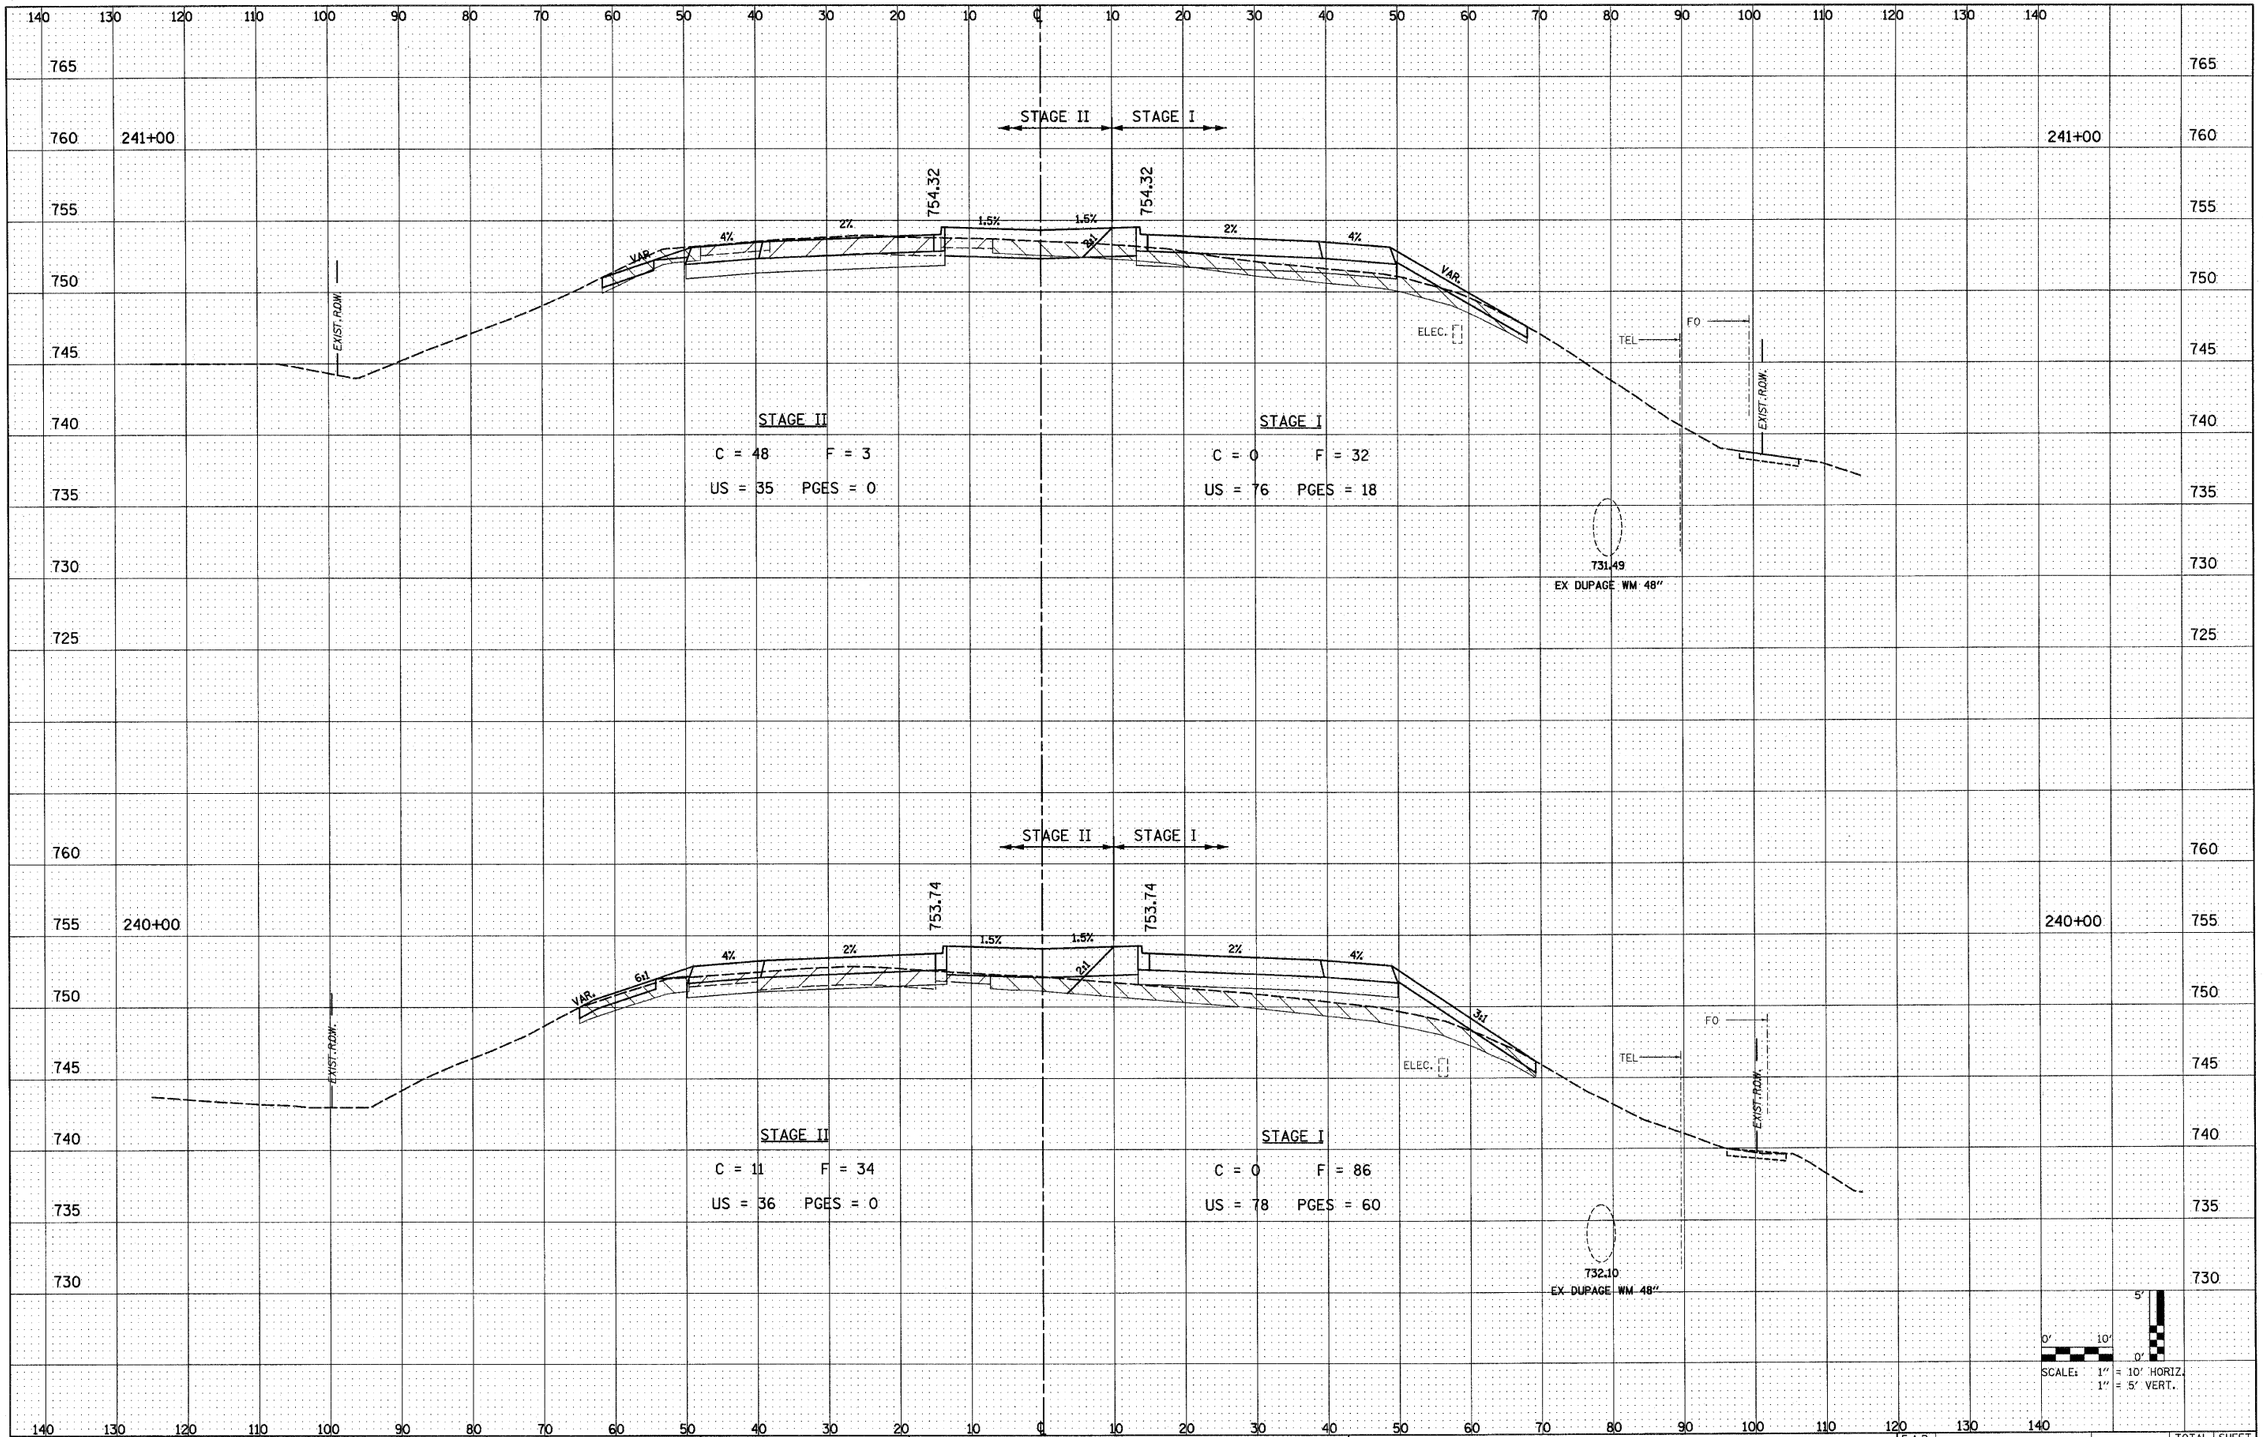

FINAL SURVEY	DATE	BY
SURVEYED		
PLOTTED		
NOTE BOOK		
TEMPLATE		
AREAS		
AREAS CHECKED		
NO.		

ORIGINAL SURVEY	DATE	BY
SURVEYED		
PLOTTED		
NOTE BOOK		
TEMPLATE		
AREAS		
AREAS CHECKED		
NO.		

FILE NAME =D162420-sht-xssht.dgn
PLOT DATE =12/3/2010
PLOT SCALE=100.000 ' / IN.

CHRISTIAN-ROGE & ASSOCIATES, INC.
ENGINEERS-PLANNERS-SURVEYORS
211 WEST WACKER DRIVE
CHICAGO, ILLINOIS 60606
PHONE: (312)372-2023 FAX: (312)372-5274

DESIGNED	-	S.J.P.	REVISED -
DRAWN	-	W.A.M.	REVISED -
CHECKED	-	M.P.	REVISED -
DATE	-	DECEMBER 3, 2010	REVISED -

STATE OF ILLINOIS
DEPARTMENT OF TRANSPORTATION

CROSS SECTIONS
IL. RTE. 56

SCALE: NONE | SHEET NO. 67 OF 74 SHEETS | STA. | TO STA.

F.A.P. RTE.	SECTION	COUNTY	TOTAL SHEETS	SHEET NO.
365	(58&59) WRS-3	DuPAGE	466	404
		CONTRACT NO. 62420		
FED. ROAD DIST. NO. 1	ILLINOIS	FED. AID PROJECT		