CONTRACT NO. 62478

F.A.P. RTE.	SECTION	COUNTY	TOTAL SHEETS	SHEET NO.
353	(12&13)WRS-4	WILL	608	77
STA. 424+60		TO STA. 450+00		
FED. ROAD DIST. NO. 1	ILLINOIS	FED. AID PROJECT		

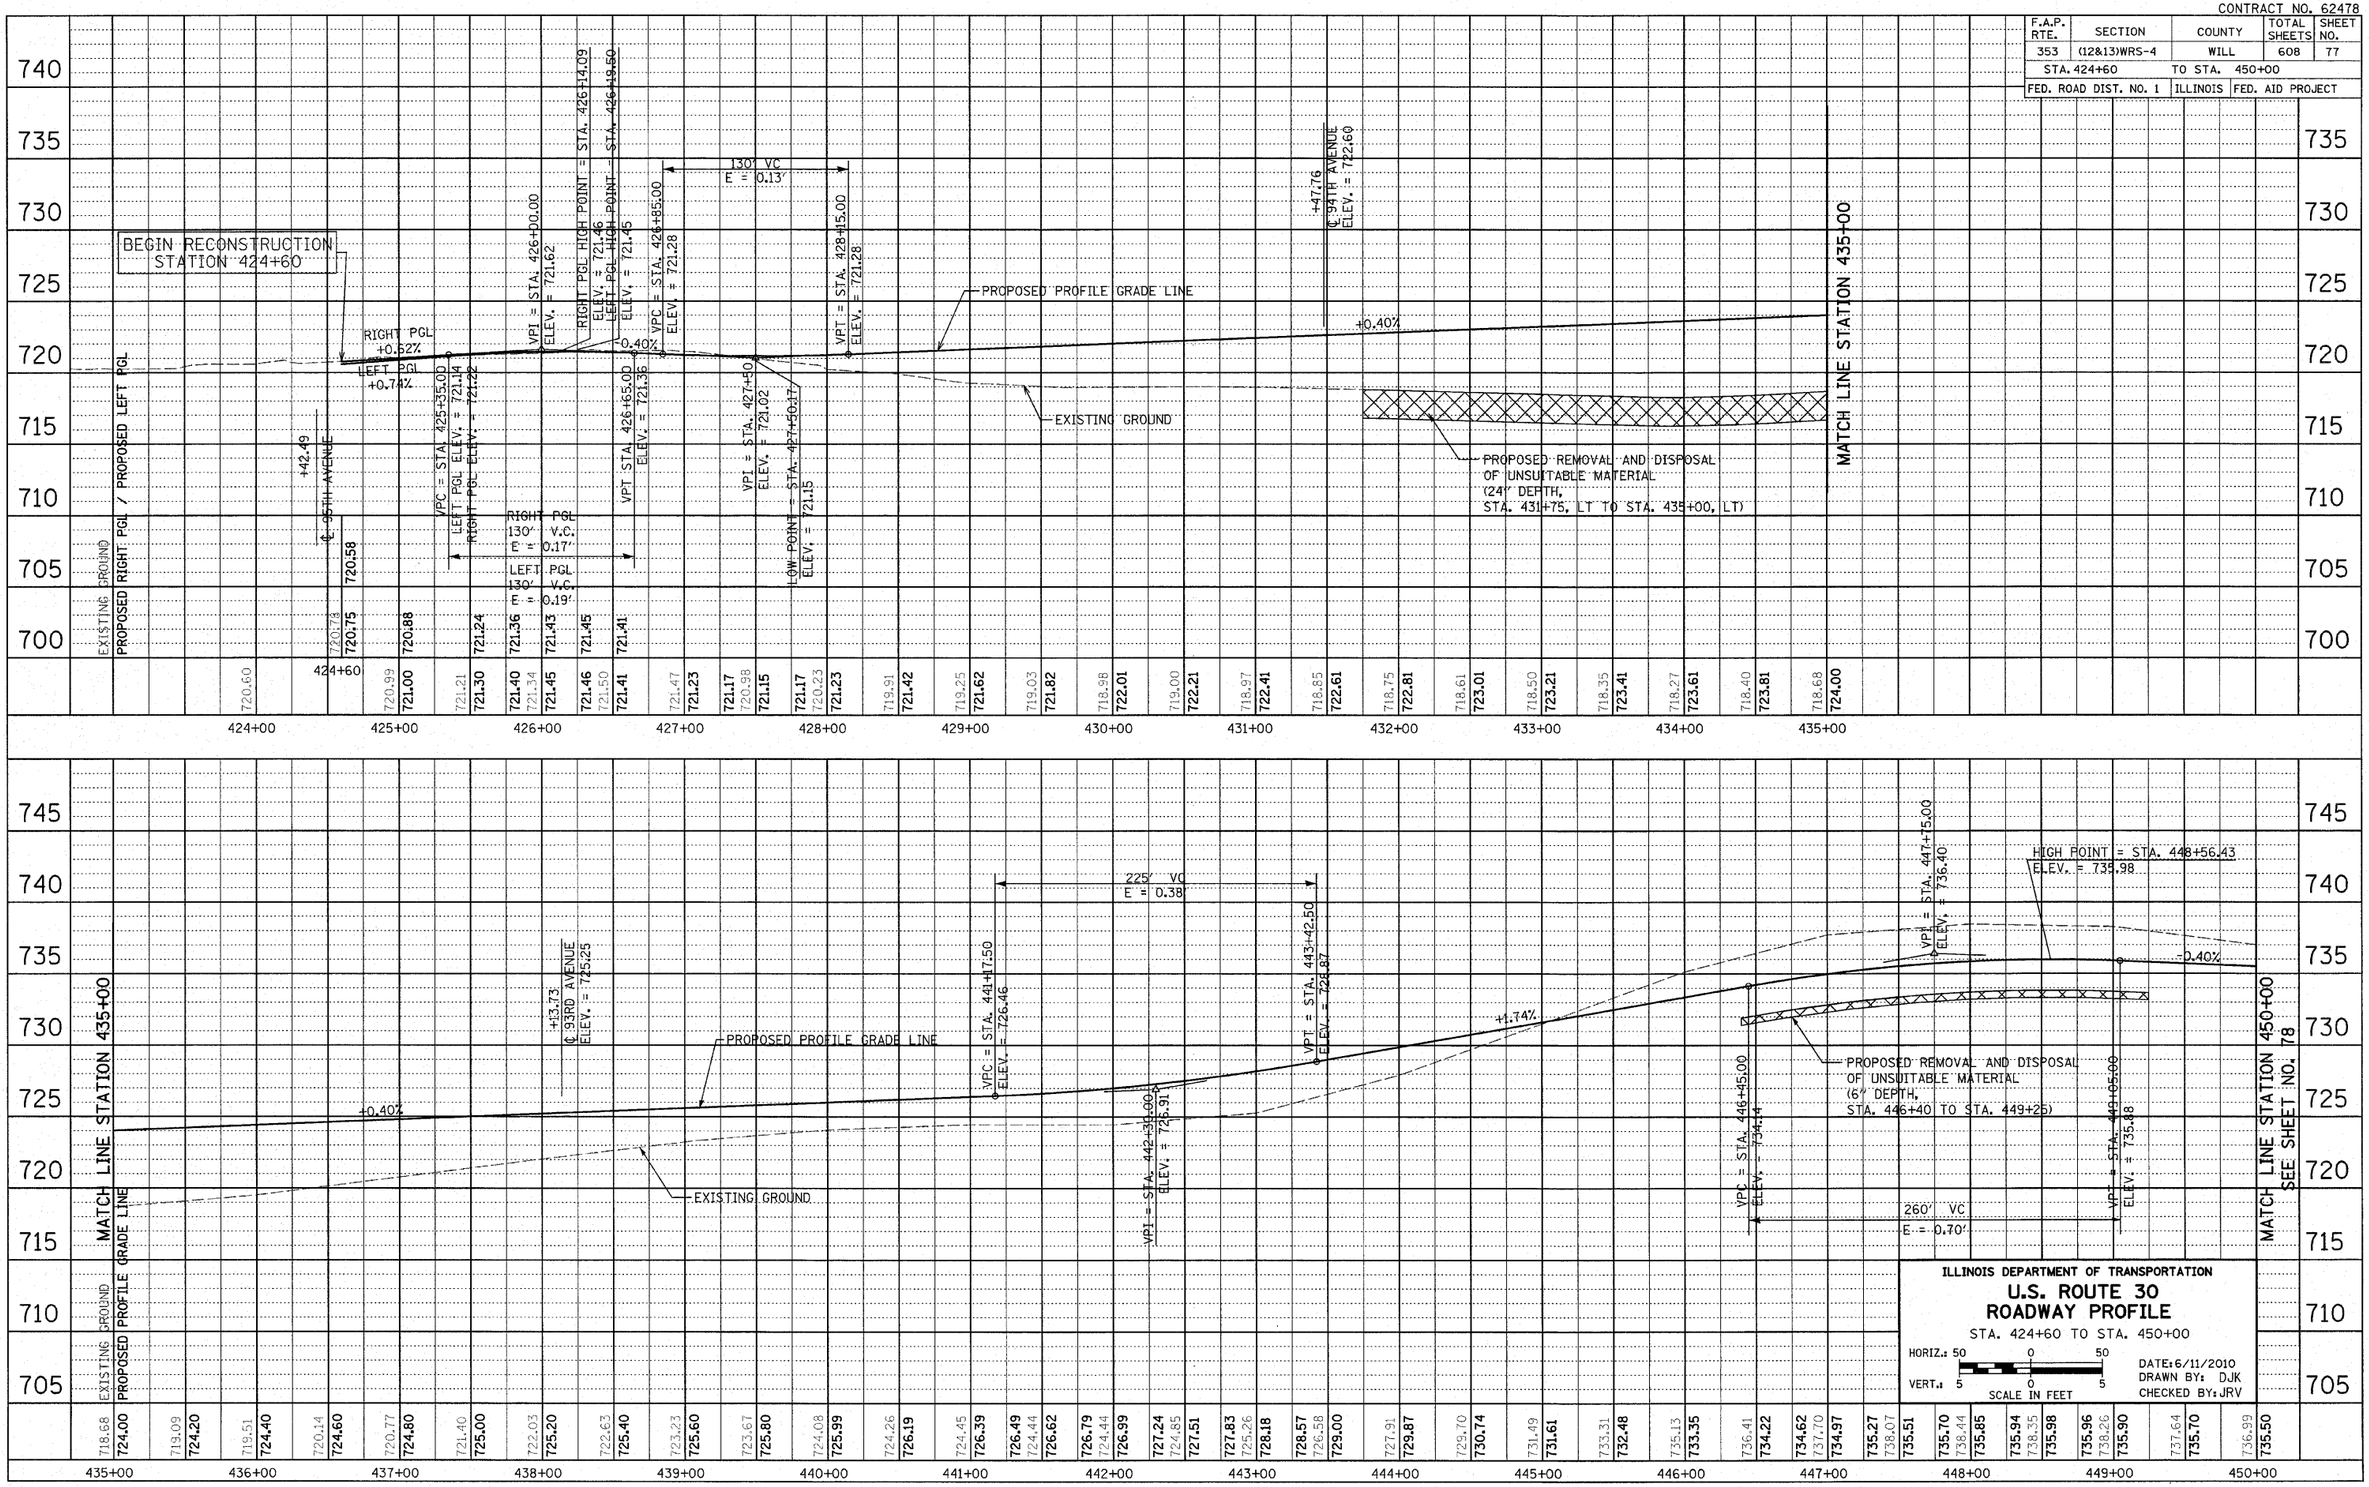

ILLINOIS DEPARTMENT OF TRANSPORTATION

U.S. ROUTE 30
ROADWAY PROFILE

STA. 424+60 TO STA. 450+00

HORIZ.: 50 0 50
VERT.: 5 0 5
SCALE IN FEET

DATE: 6/11/2010
DRAWN BY: DJK
CHECKED BY: JRV