CONTRACT NO. 62478

F.A.P. RTE.	SECTION	COUNTY	TOTAL SHEETS	SHEET NO.
353	(12&13)WRS-4	WILL	608	149
STA. 495+00	TO STA. 525+00			
FED. ROAD DIST. NO. 1	ILLINOIS	FED. AID PROJECT		

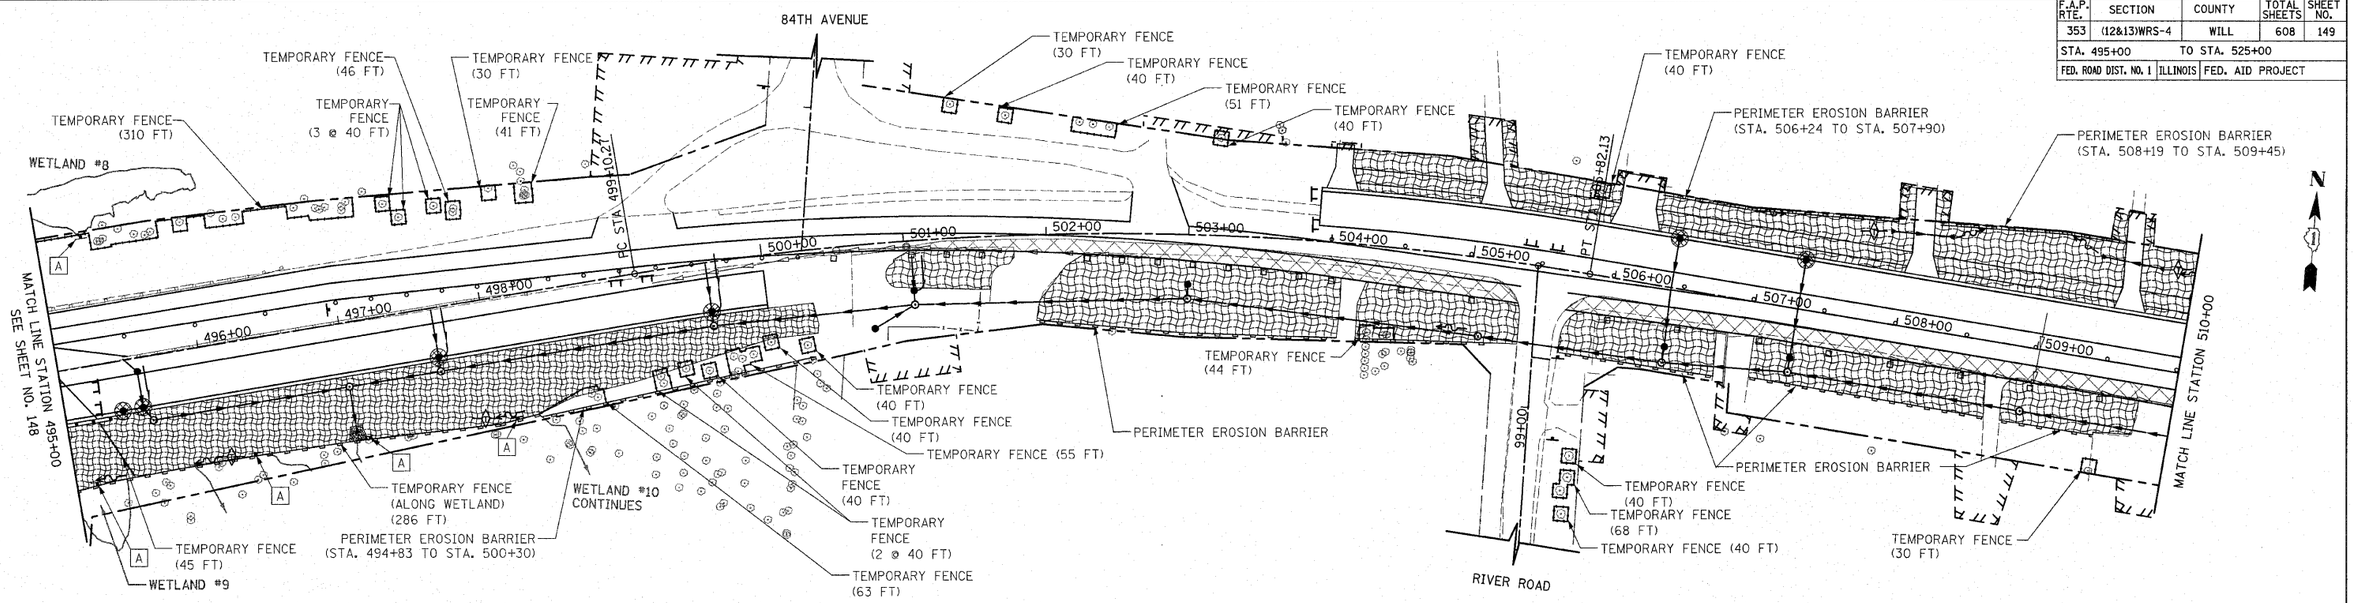

U.S. ROUTE 30

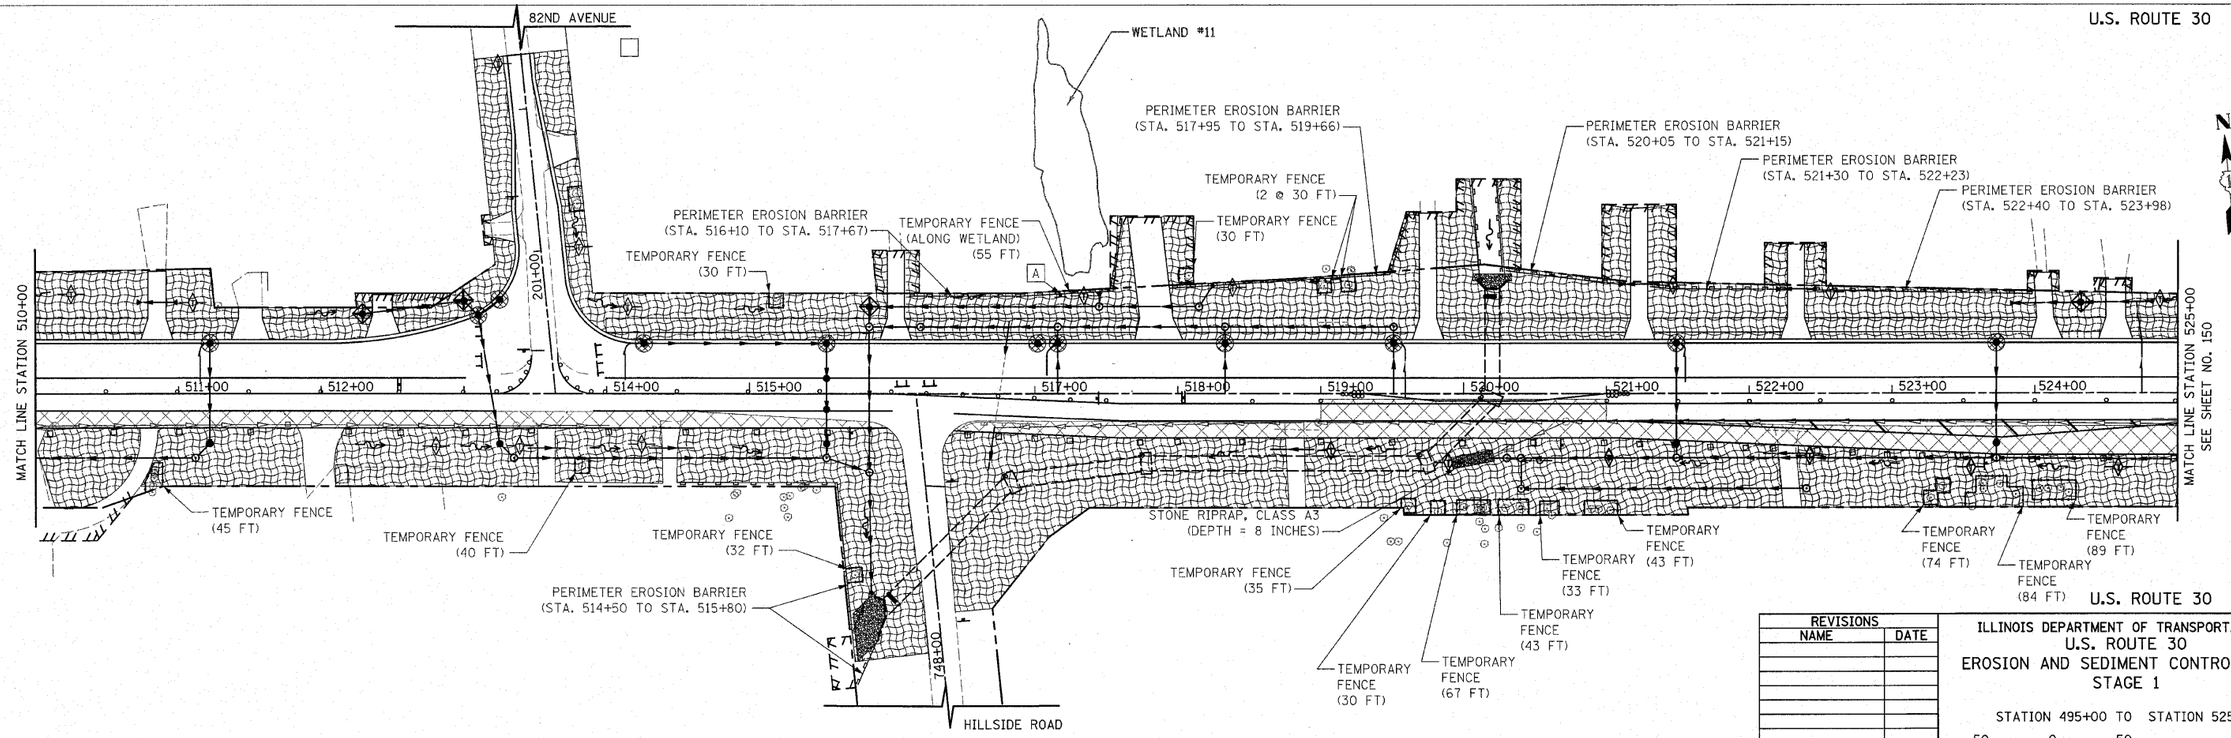

U.S. ROUTE 30

REVISIONS NAME	DATE

ILLINOIS DEPARTMENT OF TRANSPORTATION
U.S. ROUTE 30
EROSION AND SEDIMENT CONTROL PLAN
STAGE 1

STATION 495+00 TO STATION 525+00

50 0 50
SCALE IN FEET

DATE 6/11/2010

DRAWN BY DJK
CHECKED BY JRV