CONTRACT NO. 62478

F.A.P. RTE.	SECTION	COUNTY	TOTAL SHEETS	SHEET NO.
353	(12&13)WRS-4	WILL	608	208
STA. 539+00		TO STA. 569+00		
FED. ROAD DIST. NO. 1		ILLINOIS	FED. AID PROJECT	

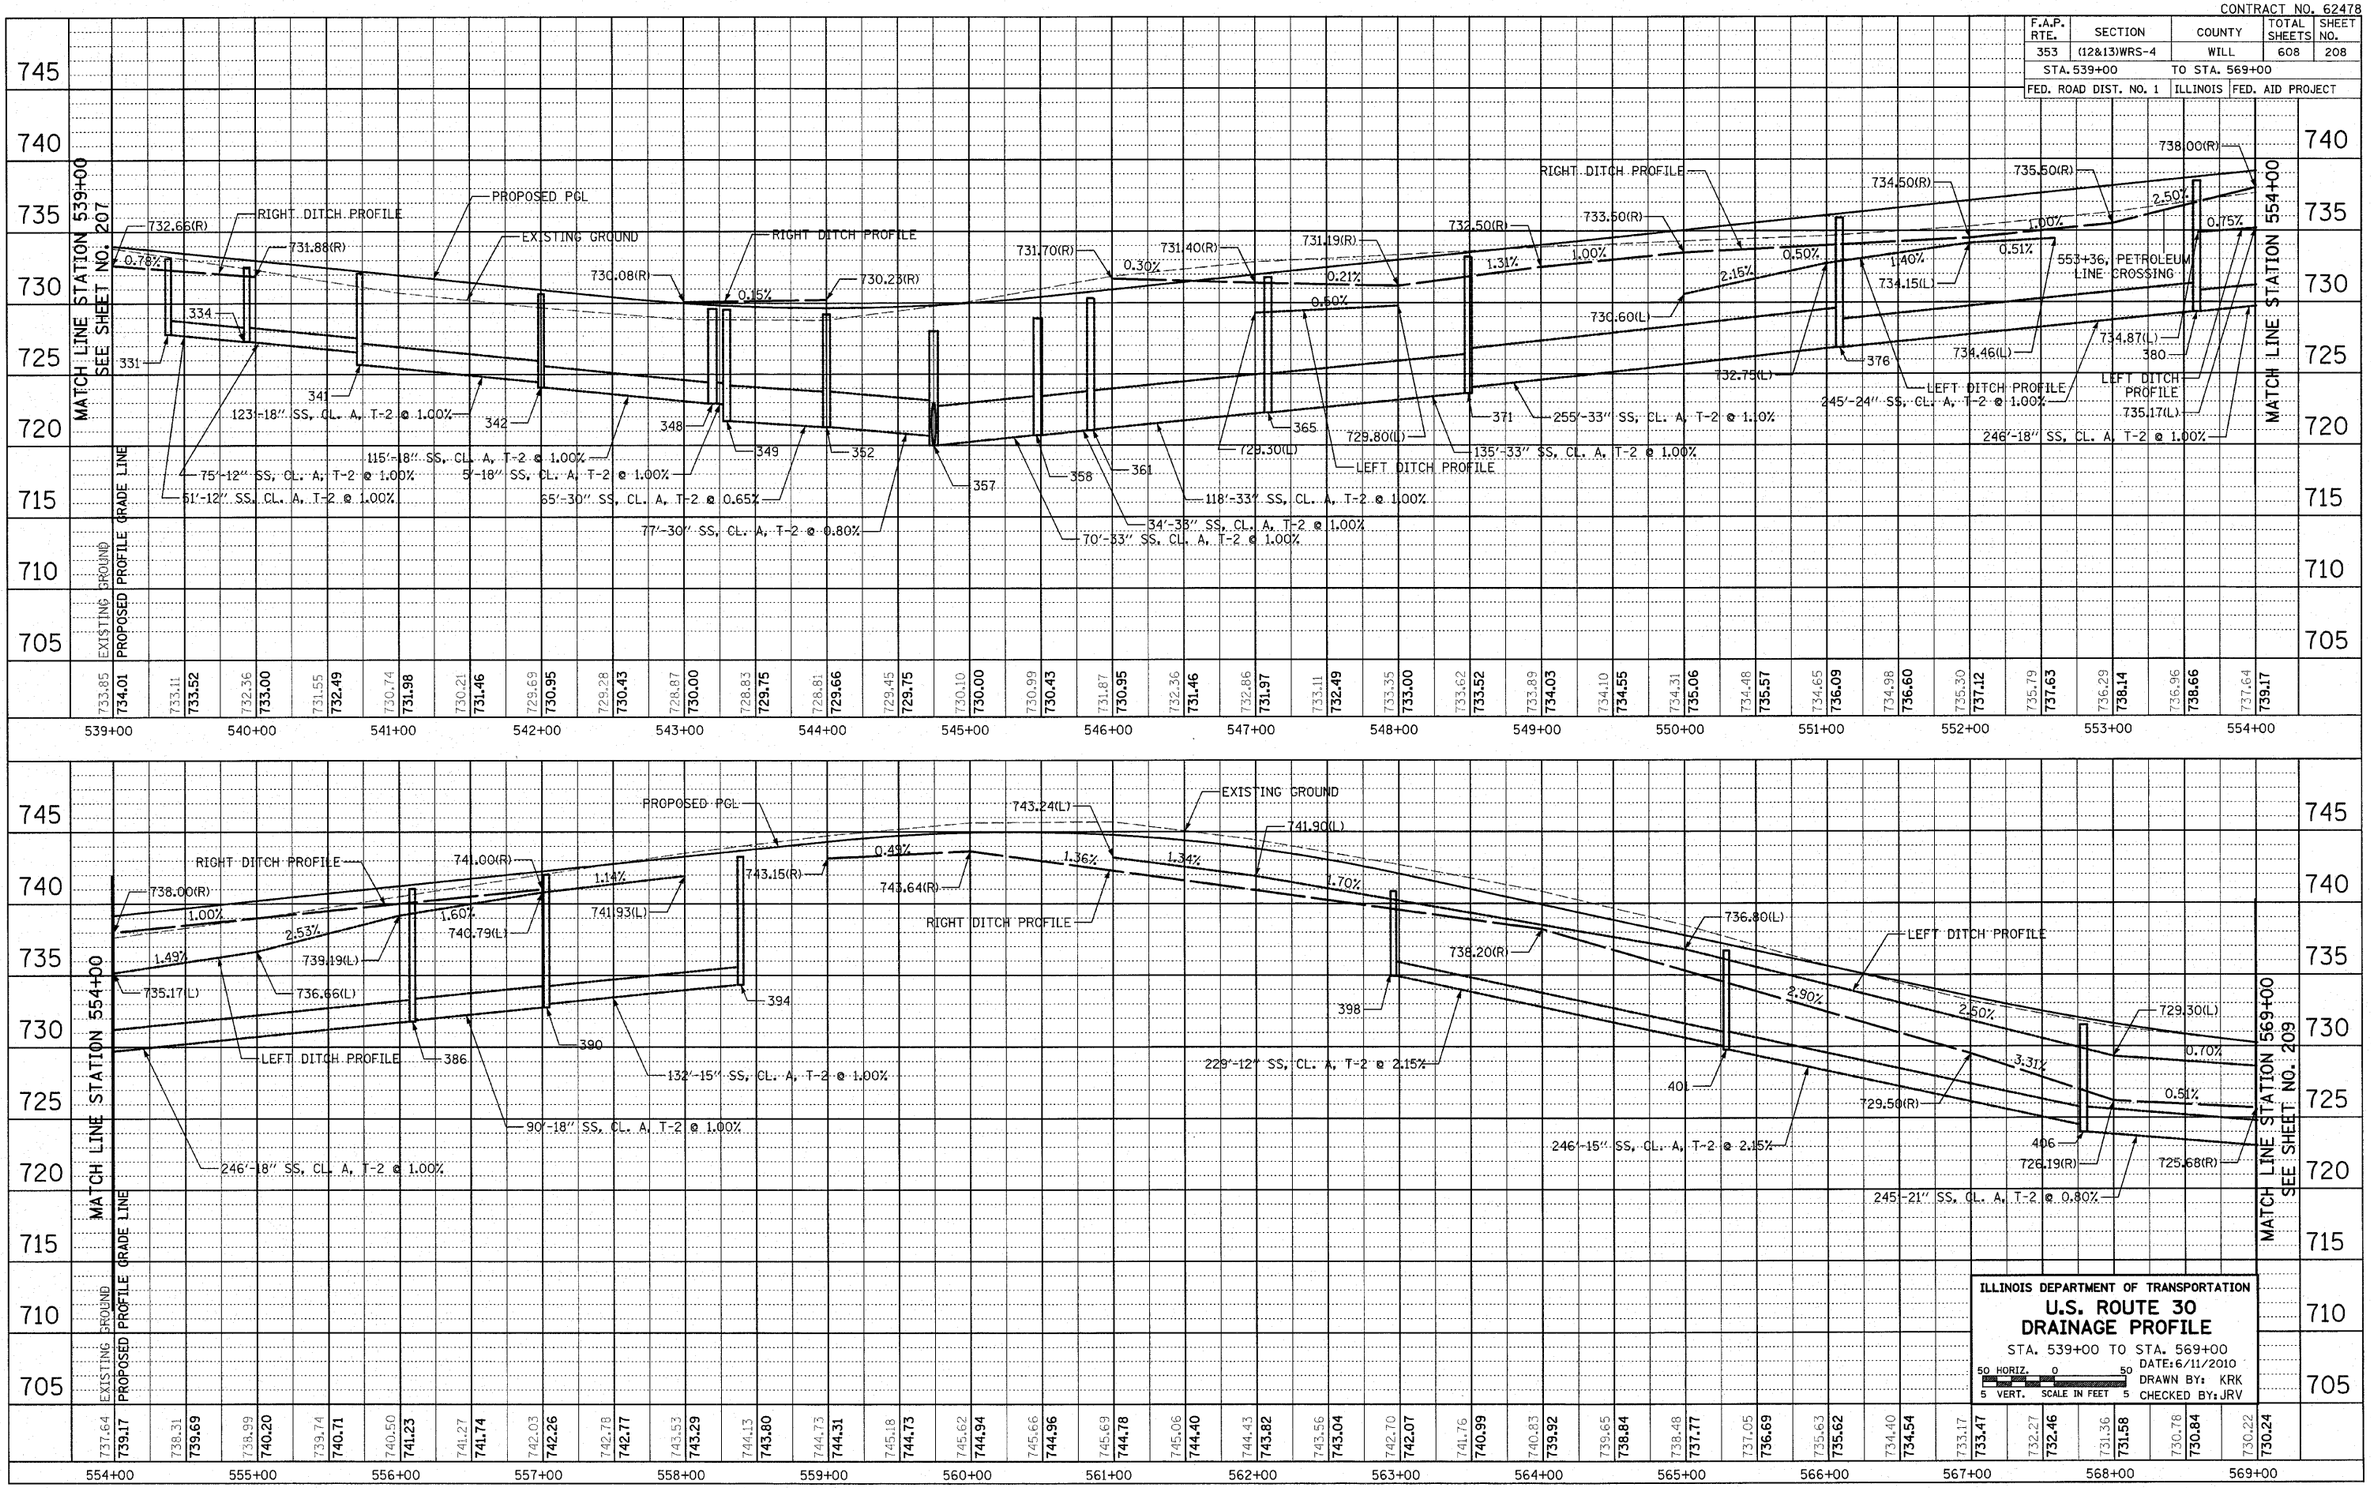

ILLINOIS DEPARTMENT OF TRANSPORTATION

U.S. ROUTE 30 DRAINAGE PROFILE

STA. 539+00 TO STA. 569+00

50 HORIZ. 0 50
5 VERT. SCALE IN FEET 5

DATE: 6/11/2010
DRAWN BY: KRK
CHECKED BY: JRV