CONTRACT NO. 62478

F.A.P. RTE.	SECTION	COUNTY	TOTAL SHEETS	SHEET NO.
353	(12&13)WRS-4	WILL	608	216
STA. 998+00		TO STA. 1011+84.62		
FED. ROAD DIST. NO. 1	ILLINOIS	FED. AID PROJECT		

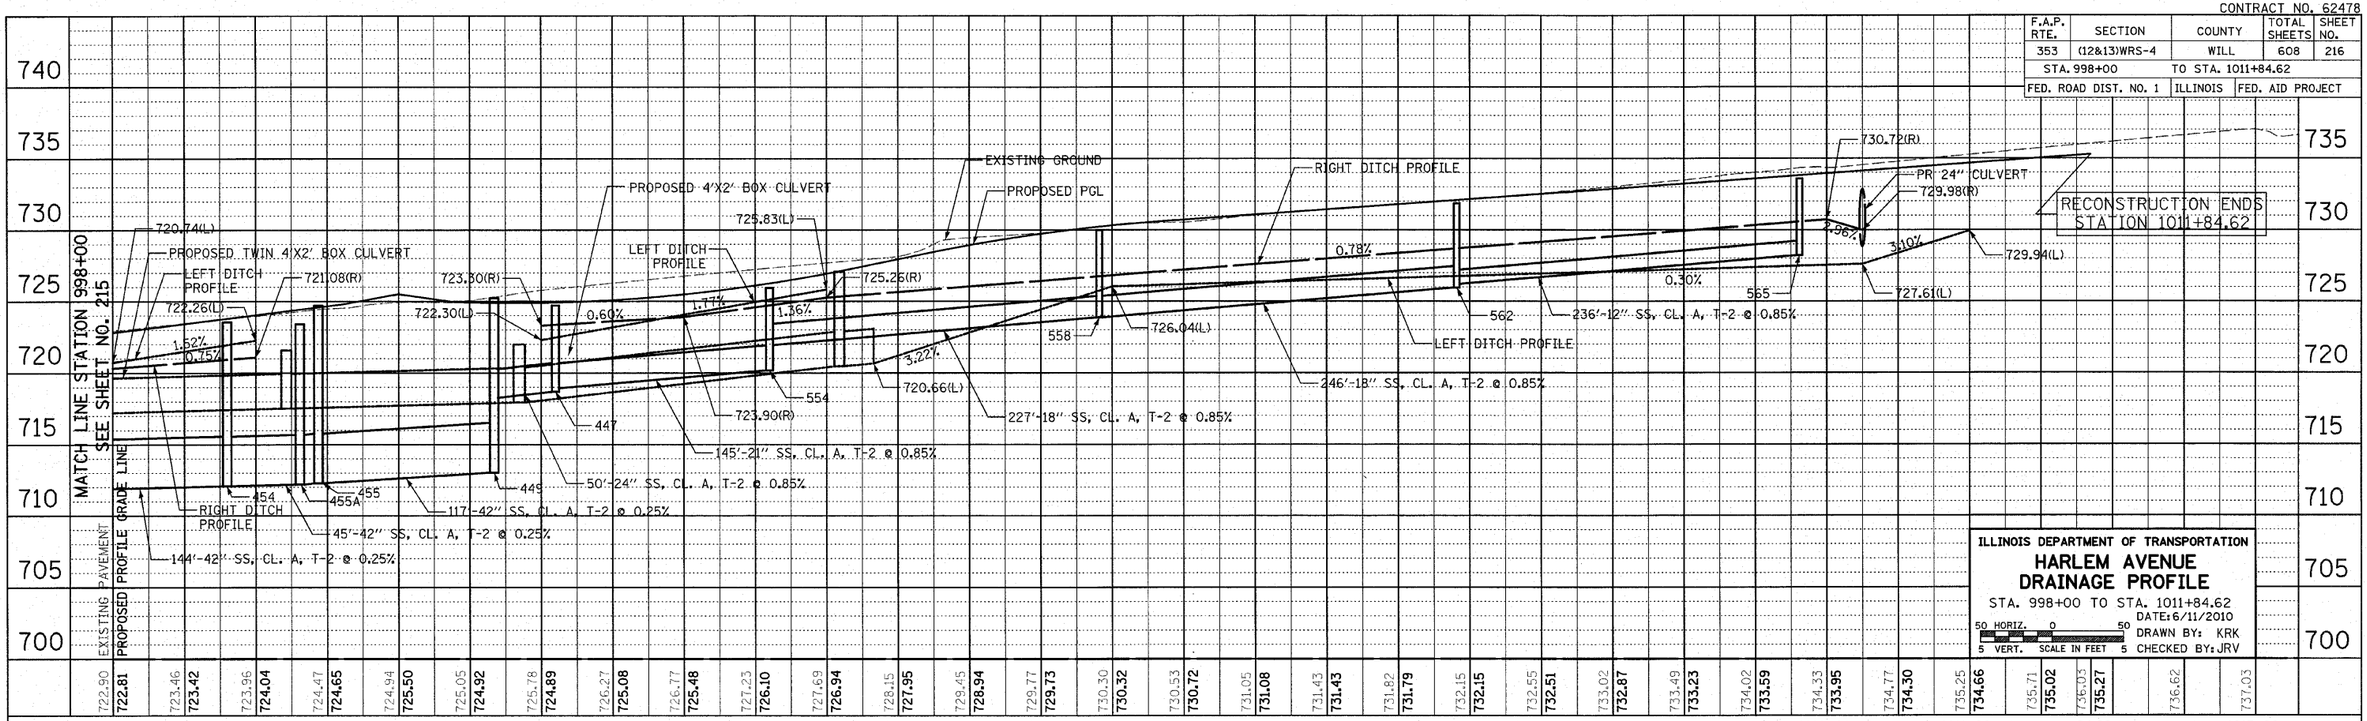

ILLINOIS DEPARTMENT OF TRANSPORTATION

HARLEM AVENUE
DRAINAGE PROFILE

STA. 998+00 TO STA. 1011+84.62

50 HORIZ. 0 50 SCALE IN FEET 5 VERT. 5

DATE: 6/11/2010
DRAWN BY: KRK
CHECKED BY: JRV

ILLINOIS DEPARTMENT OF TRANSPORTATION

DRAINAGE PROFILE

50 HORIZ. 0 50 SCALE IN FEET 5 VERT. 5

DATE: 6/11/2010
DRAWN BY: KRK
CHECKED BY: JRV