CONTRACT NO. 62478

F.A.P. RTE.	SECTION	COUNTY	TOTAL SHEETS	SHEET NO.
353	(12&13)WRS-4	WILL	608	221
STA. 465+00		TO STA. 480+00		
FED. ROAD DIST. NO. 1	ILLINOIS	FED. AID PROJECT		

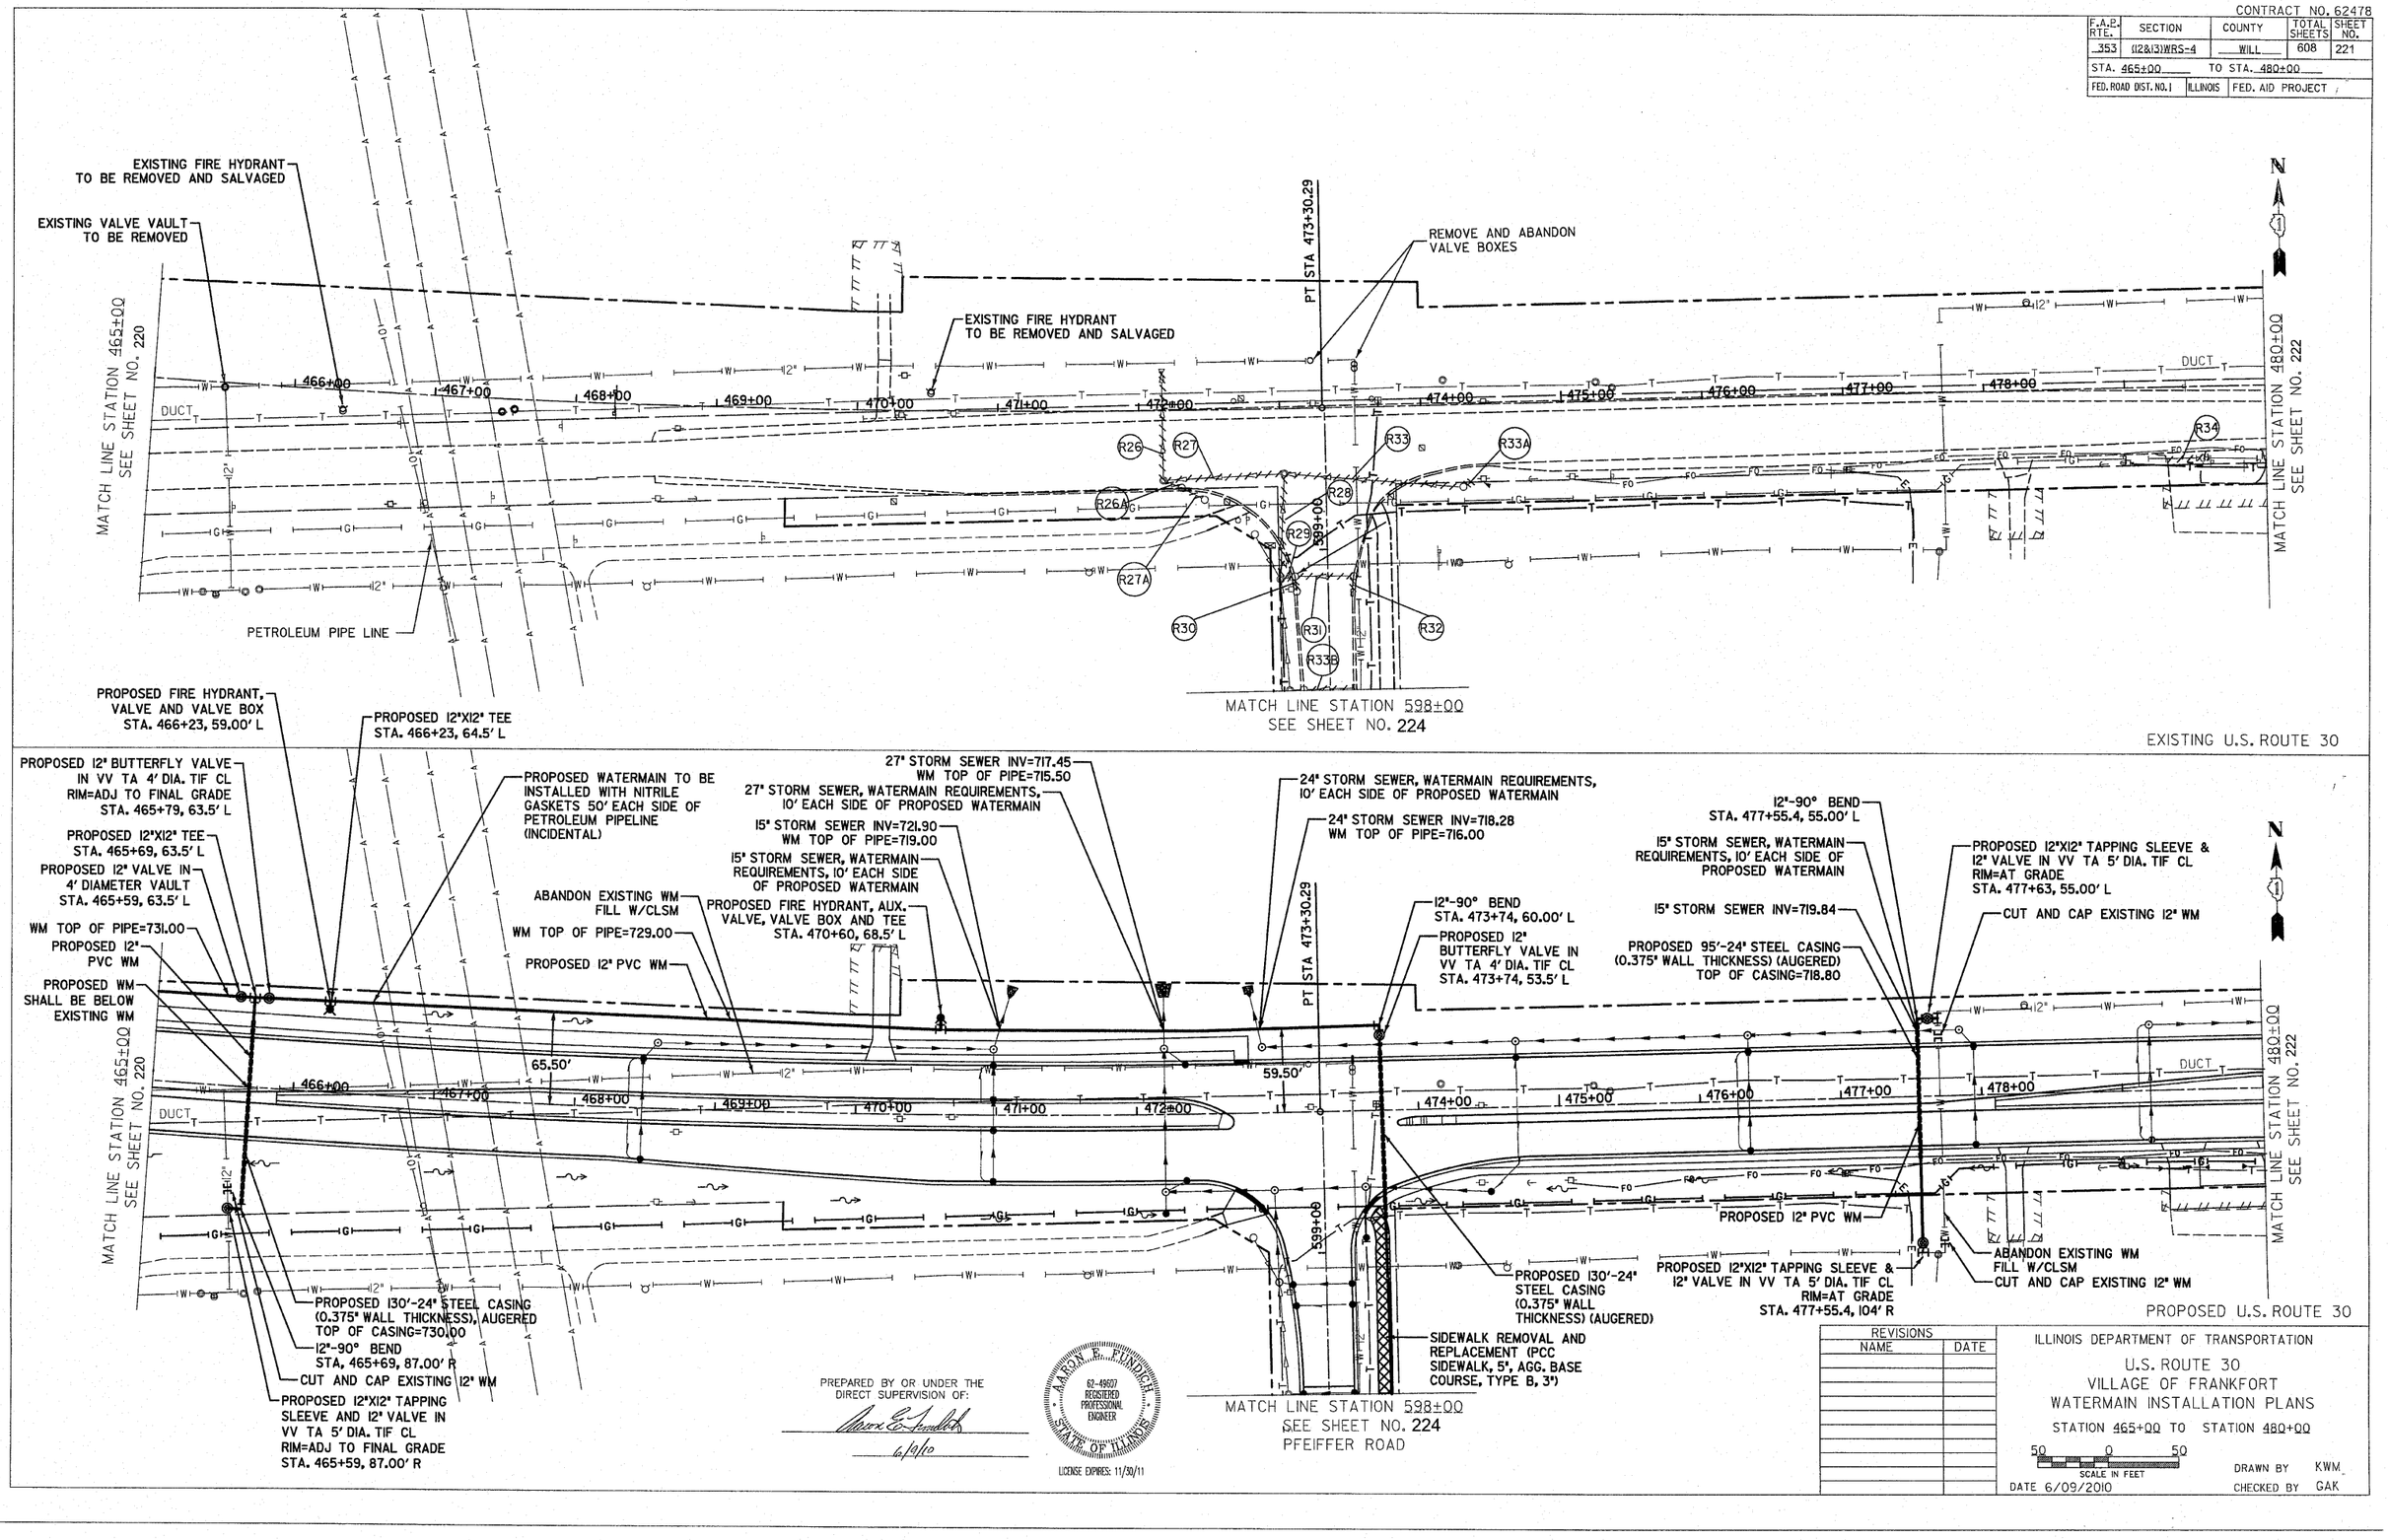

PREPARED BY OR UNDER THE DIRECT SUPERVISION OF:

6/9/10

AARON E. FINDLEY 62-49607 REGISTERED PROFESSIONAL ENGINEER STATE OF ILLINOIS

LICENSE EXPIRES: 11/30/11

REVISIONS NAME	DATE

ILLINOIS DEPARTMENT OF TRANSPORTATION

U.S. ROUTE 30
VILLAGE OF FRANKFORT
WATERMAIN INSTALLATION PLANS

STATION 465+00 TO STATION 480+00

50 0 50
SCALE IN FEET

DATE 6/09/2010

DRAWN BY KWM
CHECKED BY GAK