CONTRACT NO. 62478

F.A.P. RTE.	SECTION	COUNTY	TOTAL SHEETS	SHEET NO.
353	(12&13)WRS-4	WILL	608	340
STA. 554+00		TO STA. 584+00		
FED. ROAD DIST. NO. 1	ILLINOIS	FED. AID PROJECT		

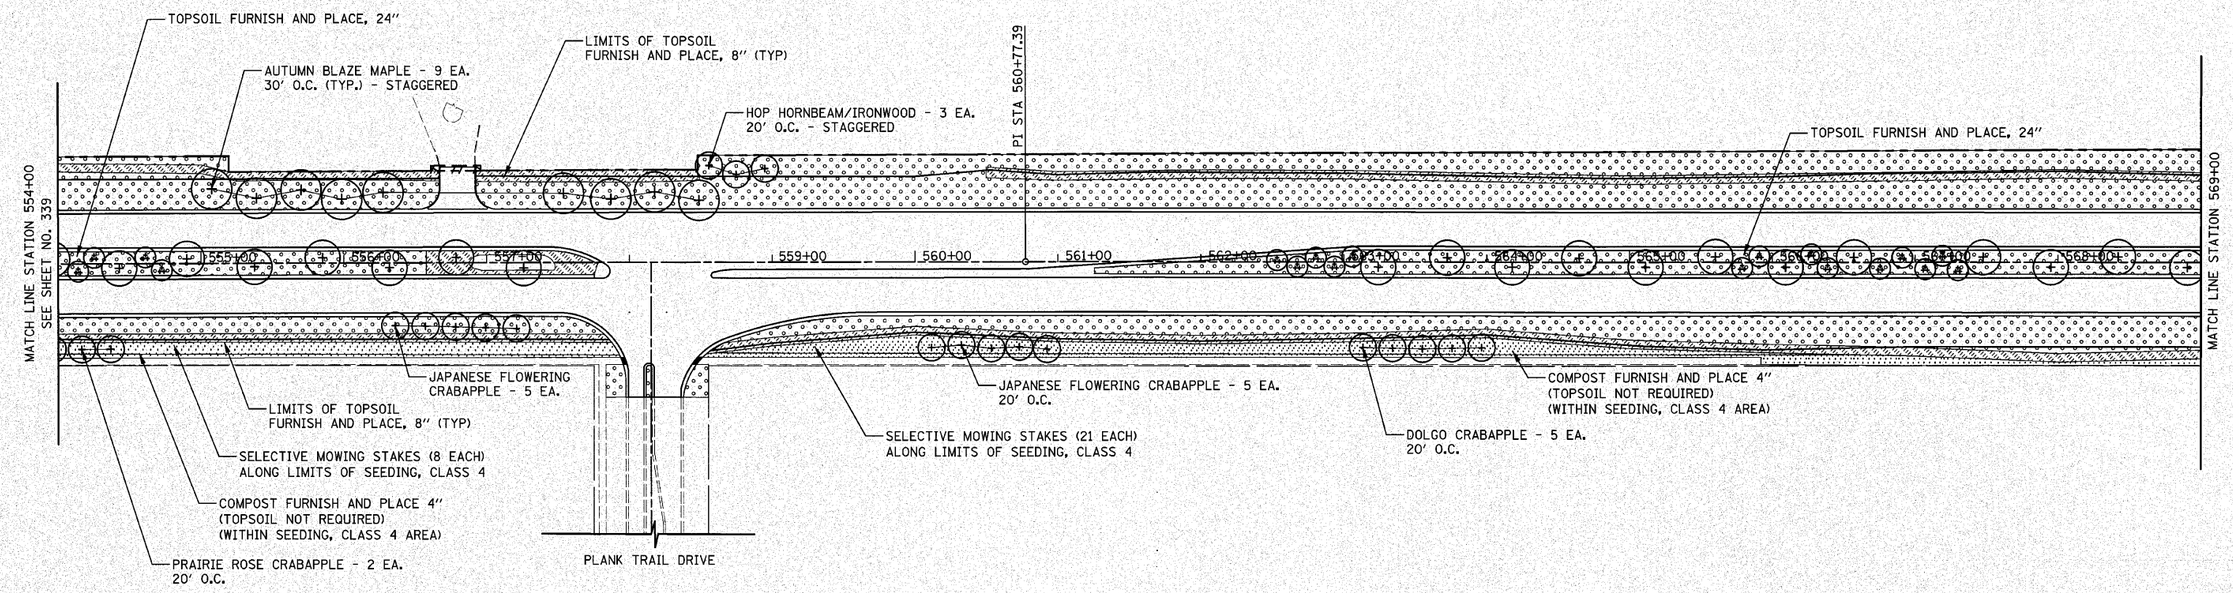

U.S. ROUTE 30

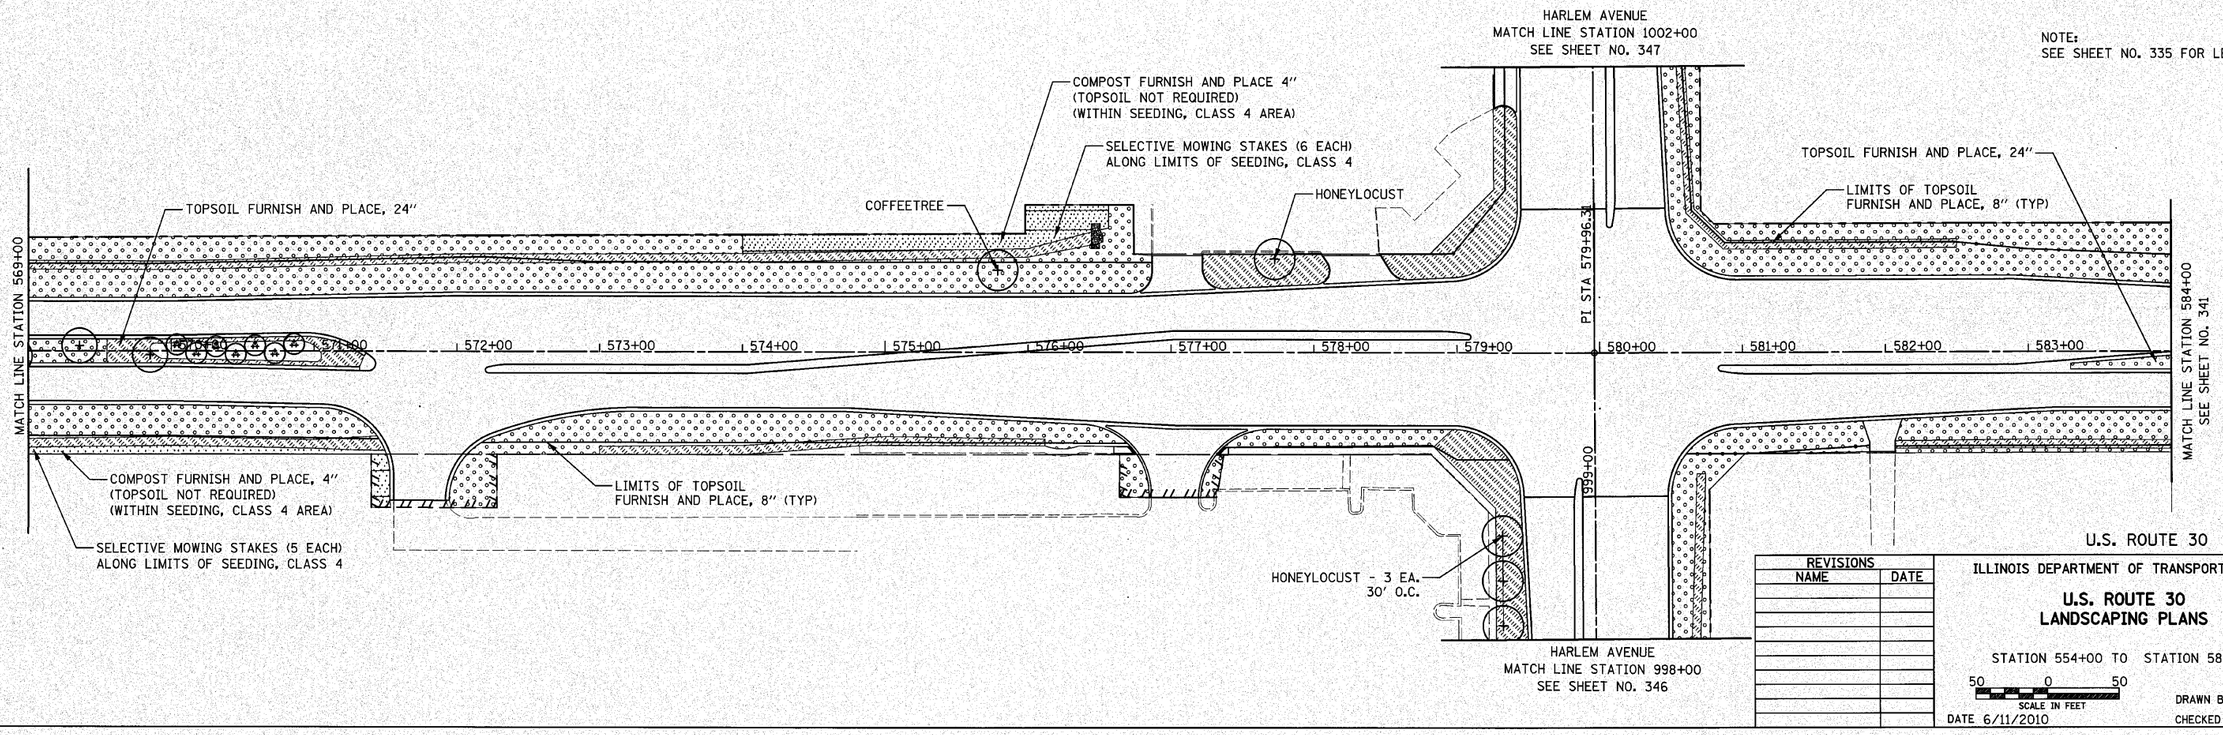

U.S. ROUTE 30

REVISIONS NAME	DATE

ILLINOIS DEPARTMENT OF TRANSPORTATION

U.S. ROUTE 30 LANDSCAPING PLANS

STATION 554+00 TO STATION 584+00

50 0 50
SCALE IN FEET

DATE 6/11/2010

DRAWN BY DJK

CHECKED BY JRV