PLOT DATE = 6/18/2010
FILE NAME = J:\1351\cad\sheets\16 xsec\D162478xsec01.dgn
PLOT SCALE = 10.0000 ' / IN.
USER NAME = blg

ORIGINAL SURVEY		BY	DATE
	SURVEYED		
	PLOTTED		
	TEMPLATE		
NO.	AREAS		
	AREAS CHECKED		

FINAL SURVEY		BY	DATE
	SURVEYED		
	PLOTTED		
NOTE BOOK	TEMPLATE		
	AREAS		
NO.	AREAS CHECKED		

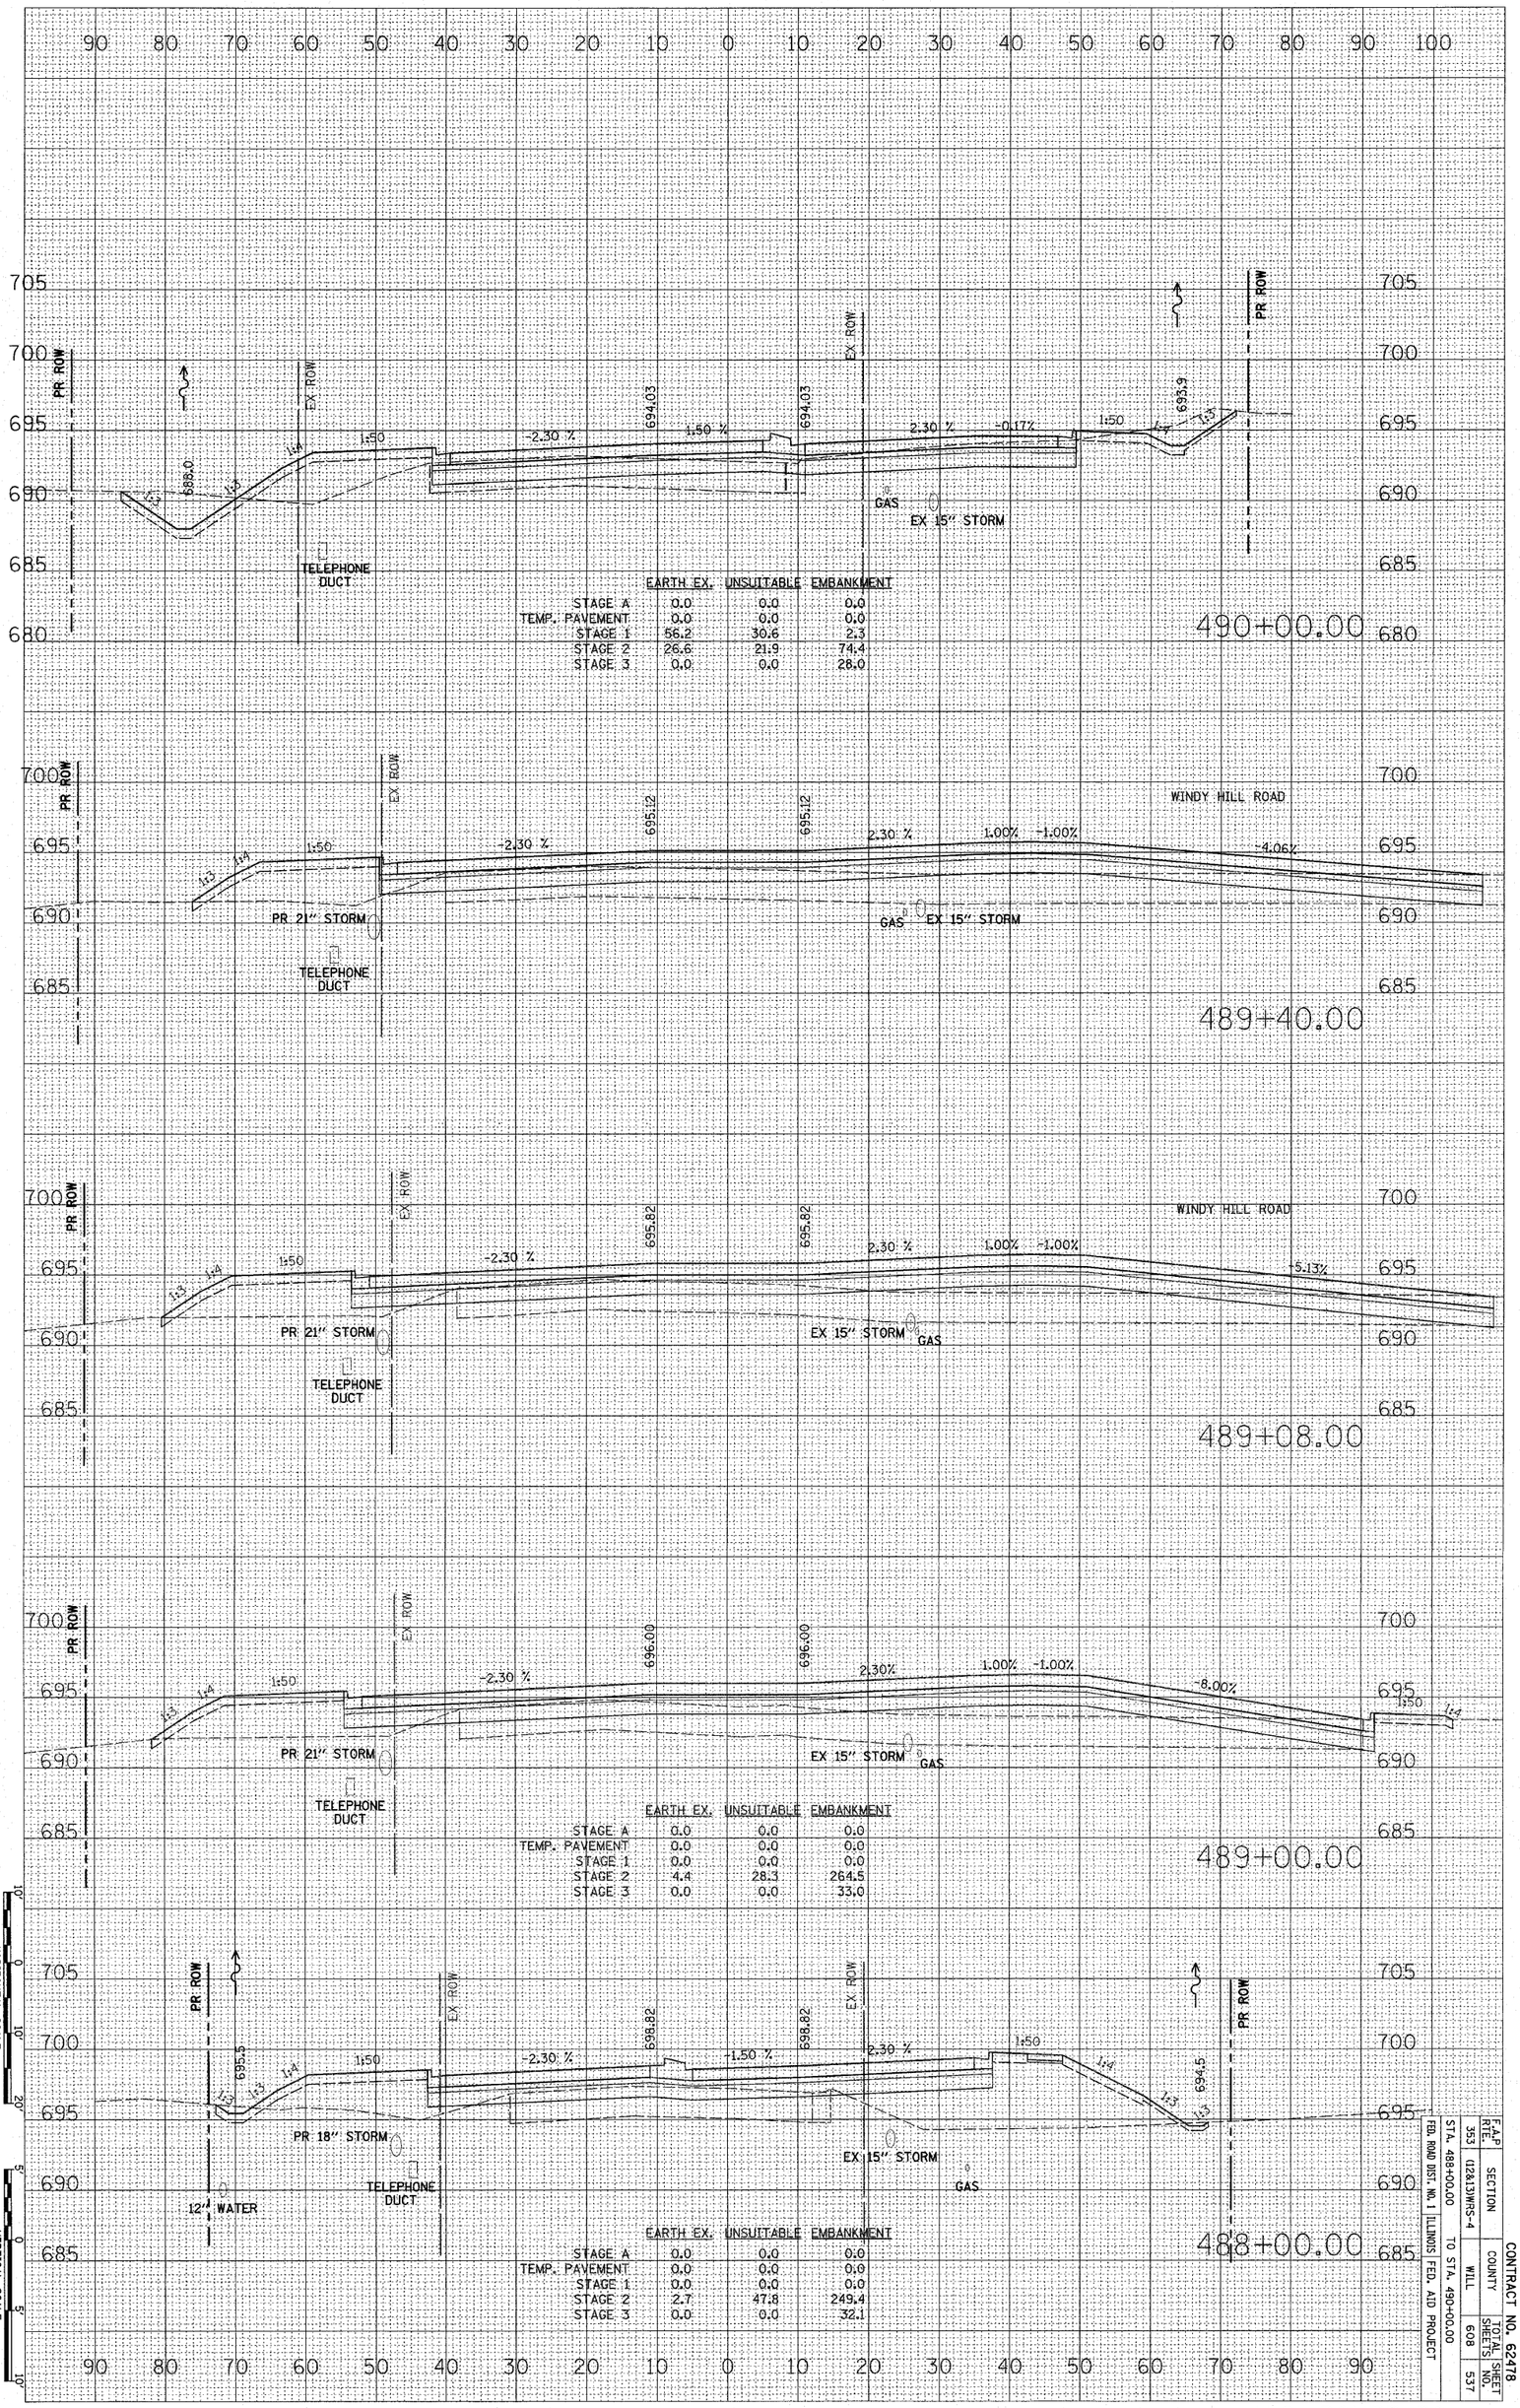

	EARTH EX.	UNSUITABLE	EMBANKMENT
STAGE A	0.0	0.0	0.0
TEMP. PAVEMENT	0.0	0.0	0.0
STAGE 1	56.2	30.6	2.3
STAGE 2	26.6	21.9	74.4
STAGE 3	0.0	0.0	28.0

	EARTH EX.	UNSUITABLE	EMBANKMENT
STAGE A	0.0	0.0	0.0
TEMP. PAVEMENT	0.0	0.0	0.0
STAGE 1	0.0	0.0	0.0
STAGE 2	4.4	28.3	264.5
STAGE 3	0.0	0.0	33.0

	EARTH EX.	UNSUITABLE	EMBANKMENT
STAGE A	0.0	0.0	0.0
TEMP. PAVEMENT	0.0	0.0	0.0
STAGE 1	0.0	0.0	0.0
STAGE 2	2.7	47.8	249.4
STAGE 3	0.0	0.0	32.1

F.A.P. RTE.	SECTION	COUNTY	TOTAL SHEETS	SHEET NO.
353	(128.13)WR5-4	WILL	608	537

FED. ROAD DIST. NO. 1 ILLINOIS FED. AID PROJECT

STA. 488+00.00 TO STA. 490+00.00

CONTRACT NO. 62478

U.S. ROUTE 30