CONTRACT NO. 62478

F.A.P RTE.	SECTION	COUNTY	TOTAL SHEETS	SHEET NO.
353	(12&13)WRS-4	WILL	608	550
STA. 519+00.00		TO STA. 519+75.00		
FED. ROAD DIST. NO. 1	ILLINOIS	FED. AID PROJECT		

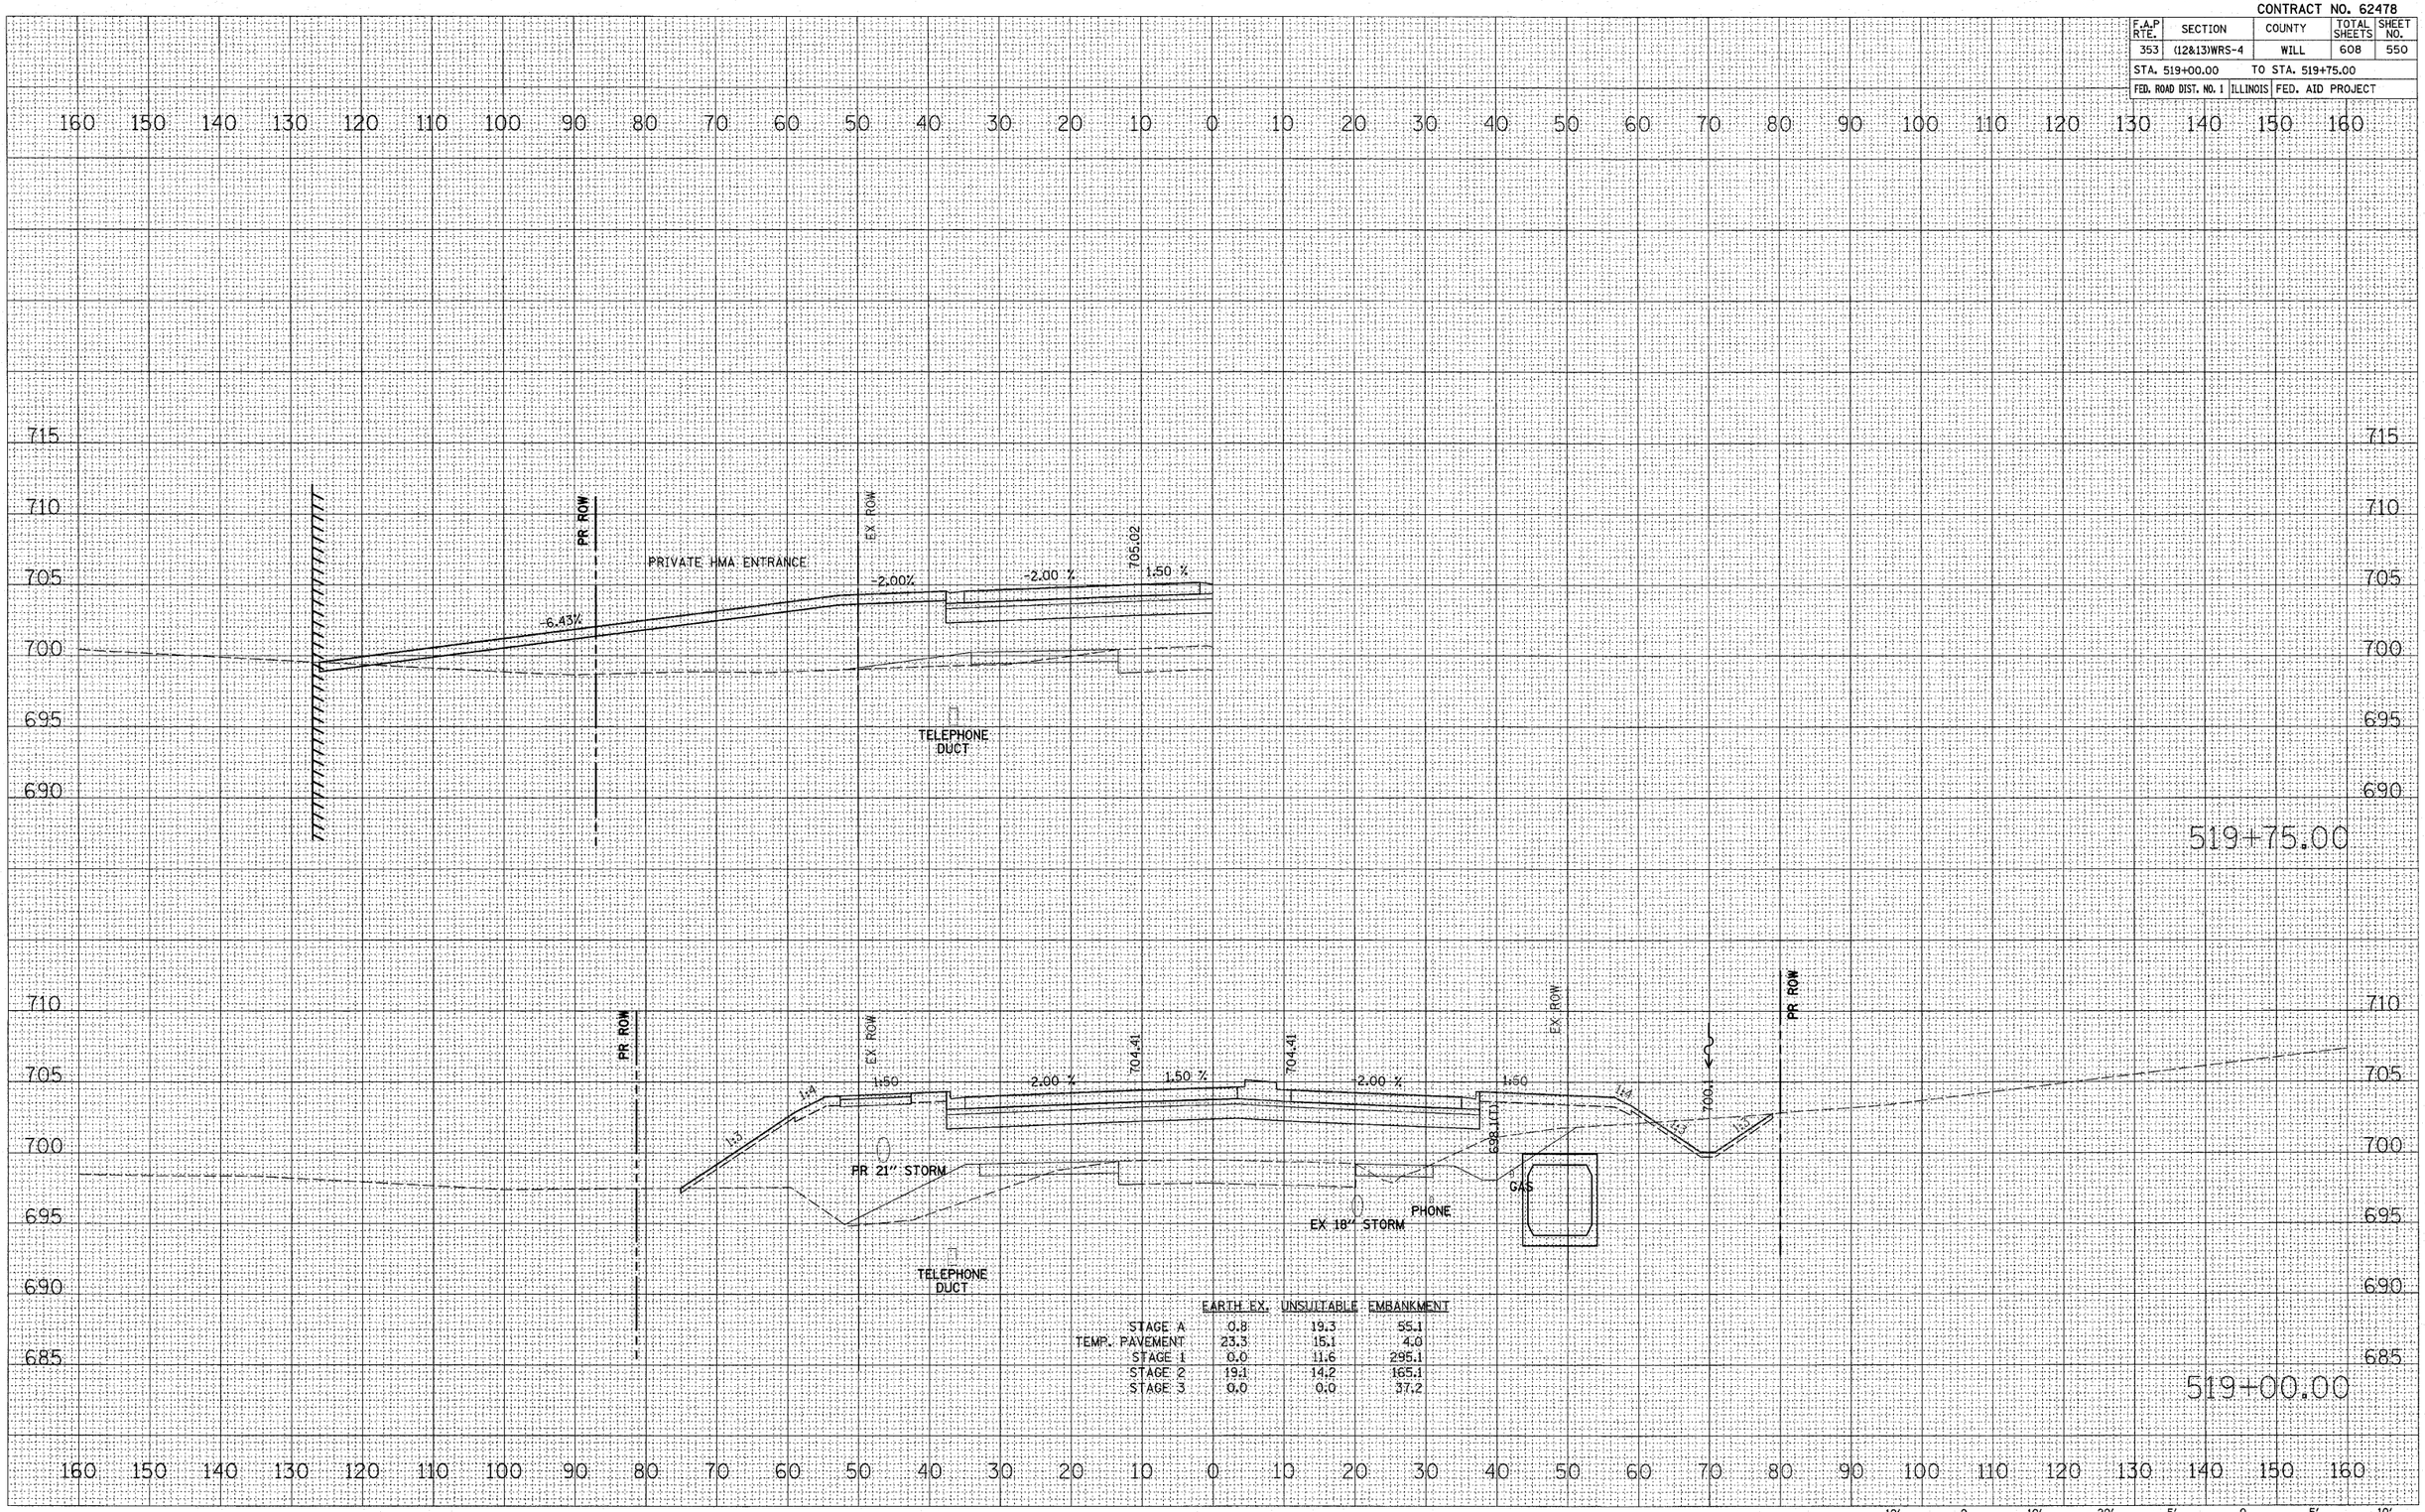

	EARTH EX.	UNSUITABLE	EMBANKMENT
STAGE A	0.8	19.3	55.1
TEMP. PAVEMENT	23.3	15.1	4.0
STAGE 1	0.0	11.6	295.1
STAGE 2	19.1	14.2	165.1
STAGE 3	0.0	0.0	37.2

U.S. ROUTE 30

FINAL SURVEY	BY	DATE
SURVEYED		
PLOTTED		
TEMPLATE		
AREAS		
AREAS CHECKED		
NOTE BOOK NO.		

ORIGINAL SURVEY	BY	DATE
SURVEYED		
PLOTTED		
TEMPLATE		
AREAS		
AREAS CHECKED		
NOTE BOOK NO.		

PLOT DATE = 6/10/2010
FILE NAME = J:\1351\cad\sheets\16 xsec\D1624701xsec1-1.dgn
PLOT SCALE = 10.0000 ' / IN.
USER NAME = bjg