PLOT DATE = 6/18/2018
FILE NAME = Jn1351\cad\sheets\16 xsec\D1624780 xsec.dgn
PLOT SCALE = 10.0000 ' / IN.
USER NAME = blg

ORIGINAL SURVEY NOTE BOOK NO.		BY	DATE
	SURVEYED		
	PLOTTED		
	TEMPLATE		
	AREAS		
	AREAS CHECKED		

FINAL SURVEY NOTE BOOK NO.		BY	DATE
	SURVEYED		
	PLOTTED		
	TEMPLATE		
	AREAS		
	AREAS CHECKED		

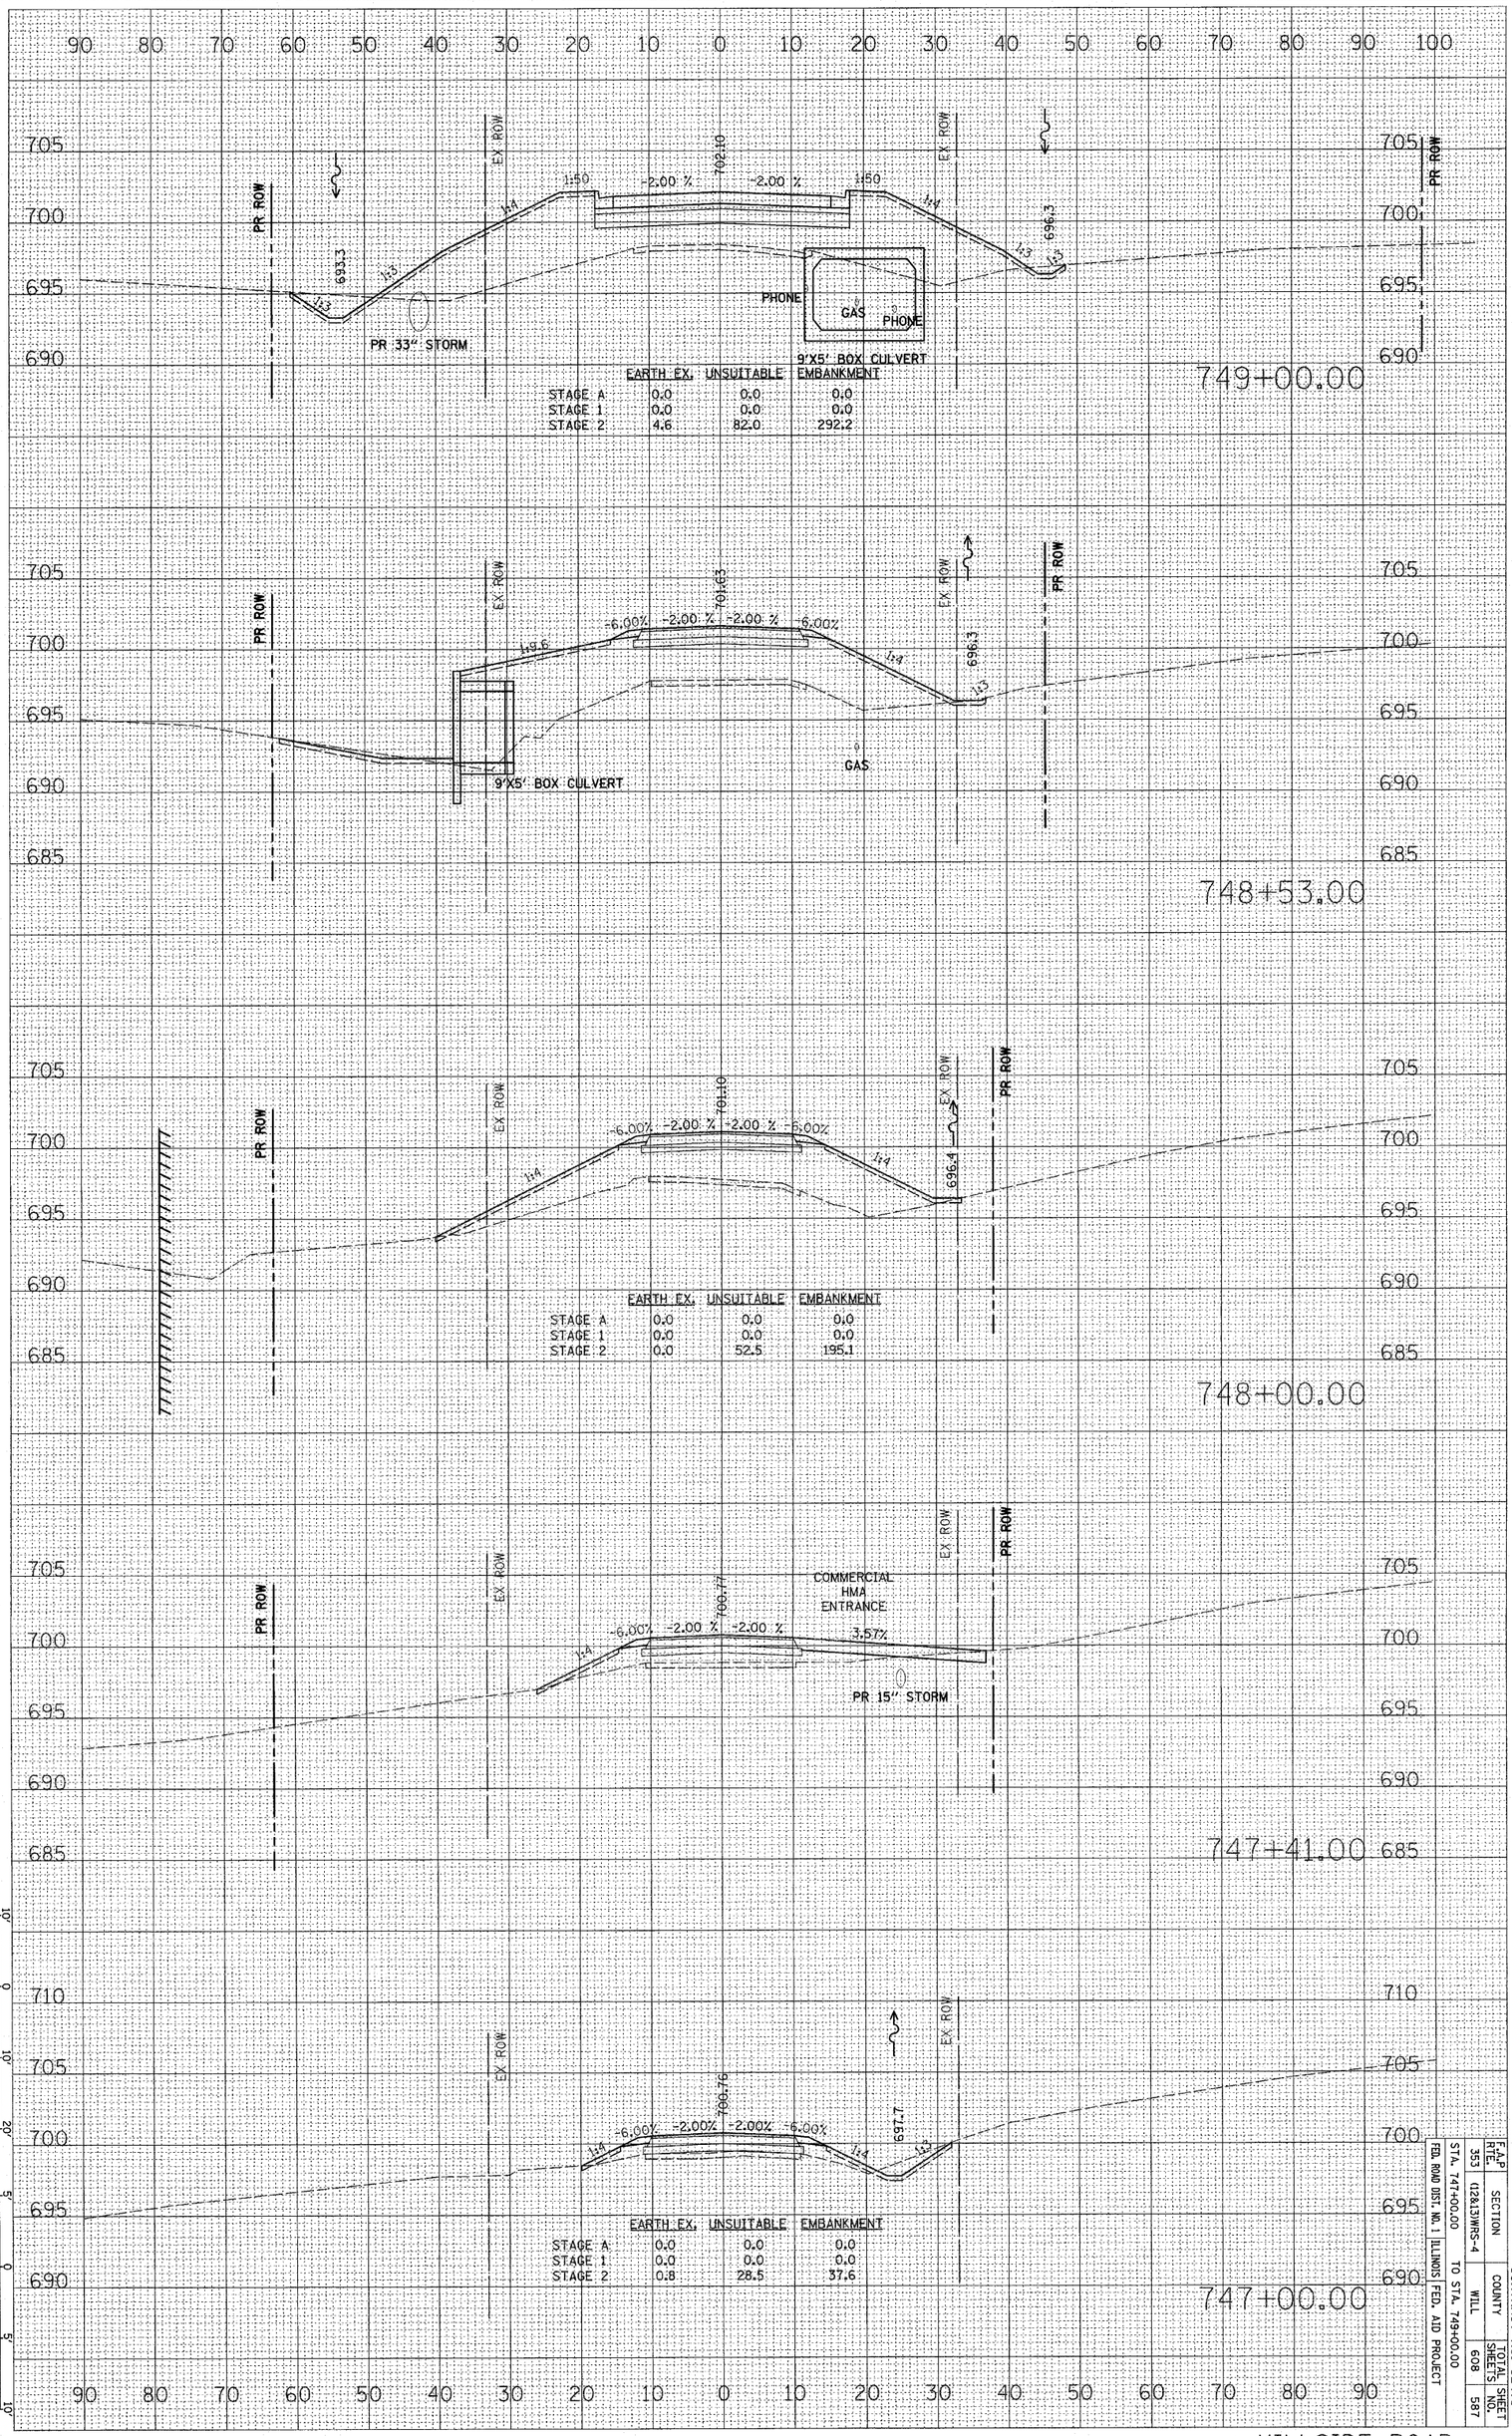

F.A.P. RTE.	SECTION	CONTRACT NO. 62478
353	I12&I3WRS-4	
STA. 747+00.00	COUNTY	TOTAL SHEETS
TO STA. 749+00.00	WILL	608
FED. ROAD DIST. NO. 1 ILLINOIS FED. AID PROJECT		SHEET NO. 587

HILLSIDE ROAD