F.A.P. RTE.	SECTION	COUNTY	TOTAL SHEETS	SHEET NO.
353	(12&13)WRS-3	WILL	1235	90
STA. 215+00	TO STA. 230+00			
FED. ROAD DIST. NO.	ILLINOIS	FED. AID PROJECT		

CONTRACT NO. 62479

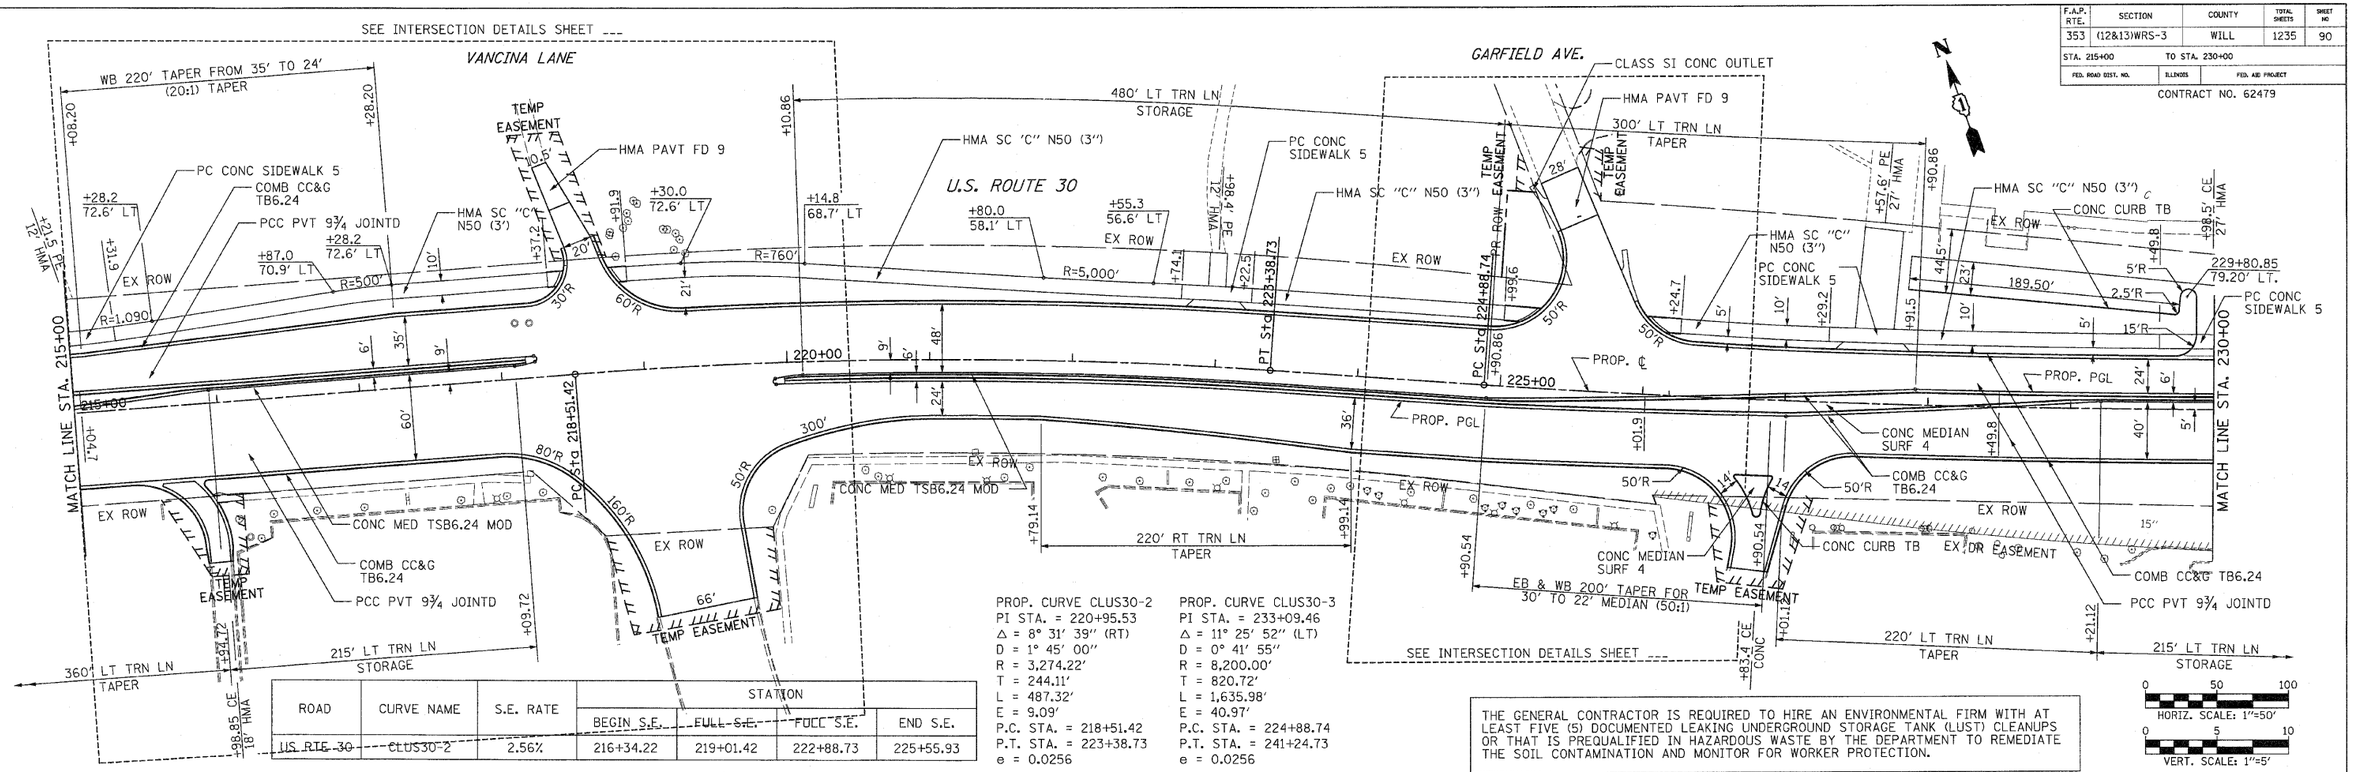

ROAD	CURVE NAME	S.E. RATE	STATION			
			BEGIN S.E.	FULL S.E.	FULL S.E.	END S.E.
US RTE 30	CLUS30-2	2.56%	216+34.22	219+01.42	222+88.73	225+55.93

PROP. CURVE CLUS30-2
PI STA. = 220+95.53
Δ = 8° 31' 39" (RT)
D = 1° 45' 00"
R = 3,274.22'
T = 244.11'
L = 487.32'
E = 9.09'
P.C. STA. = 218+51.42
P.T. STA. = 223+38.73
e = 0.0256

PROP. CURVE CLUS30-3
PI STA. = 233+09.46
Δ = 11° 25' 52" (LT)
D = 0° 41' 55"
R = 8,200.00'
T = 820.72'
L = 1,635.98'
E = 40.97'
P.C. STA. = 224+88.74
P.T. STA. = 241+24.73
e = 0.0256

THE GENERAL CONTRACTOR IS REQUIRED TO HIRE AN ENVIRONMENTAL FIRM WITH AT LEAST FIVE (5) DOCUMENTED LEAKING UNDERGROUND STORAGE TANK (LUST) CLEANUPS OR THAT IS PREQUALIFIED IN HAZARDOUS WASTE BY THE DEPARTMENT TO REMEDIATE THE SOIL CONTAMINATION AND MONITOR FOR WORKER PROTECTION.

HORIZ. SCALE: 1"=50'
VERT. SCALE: 1"=5'

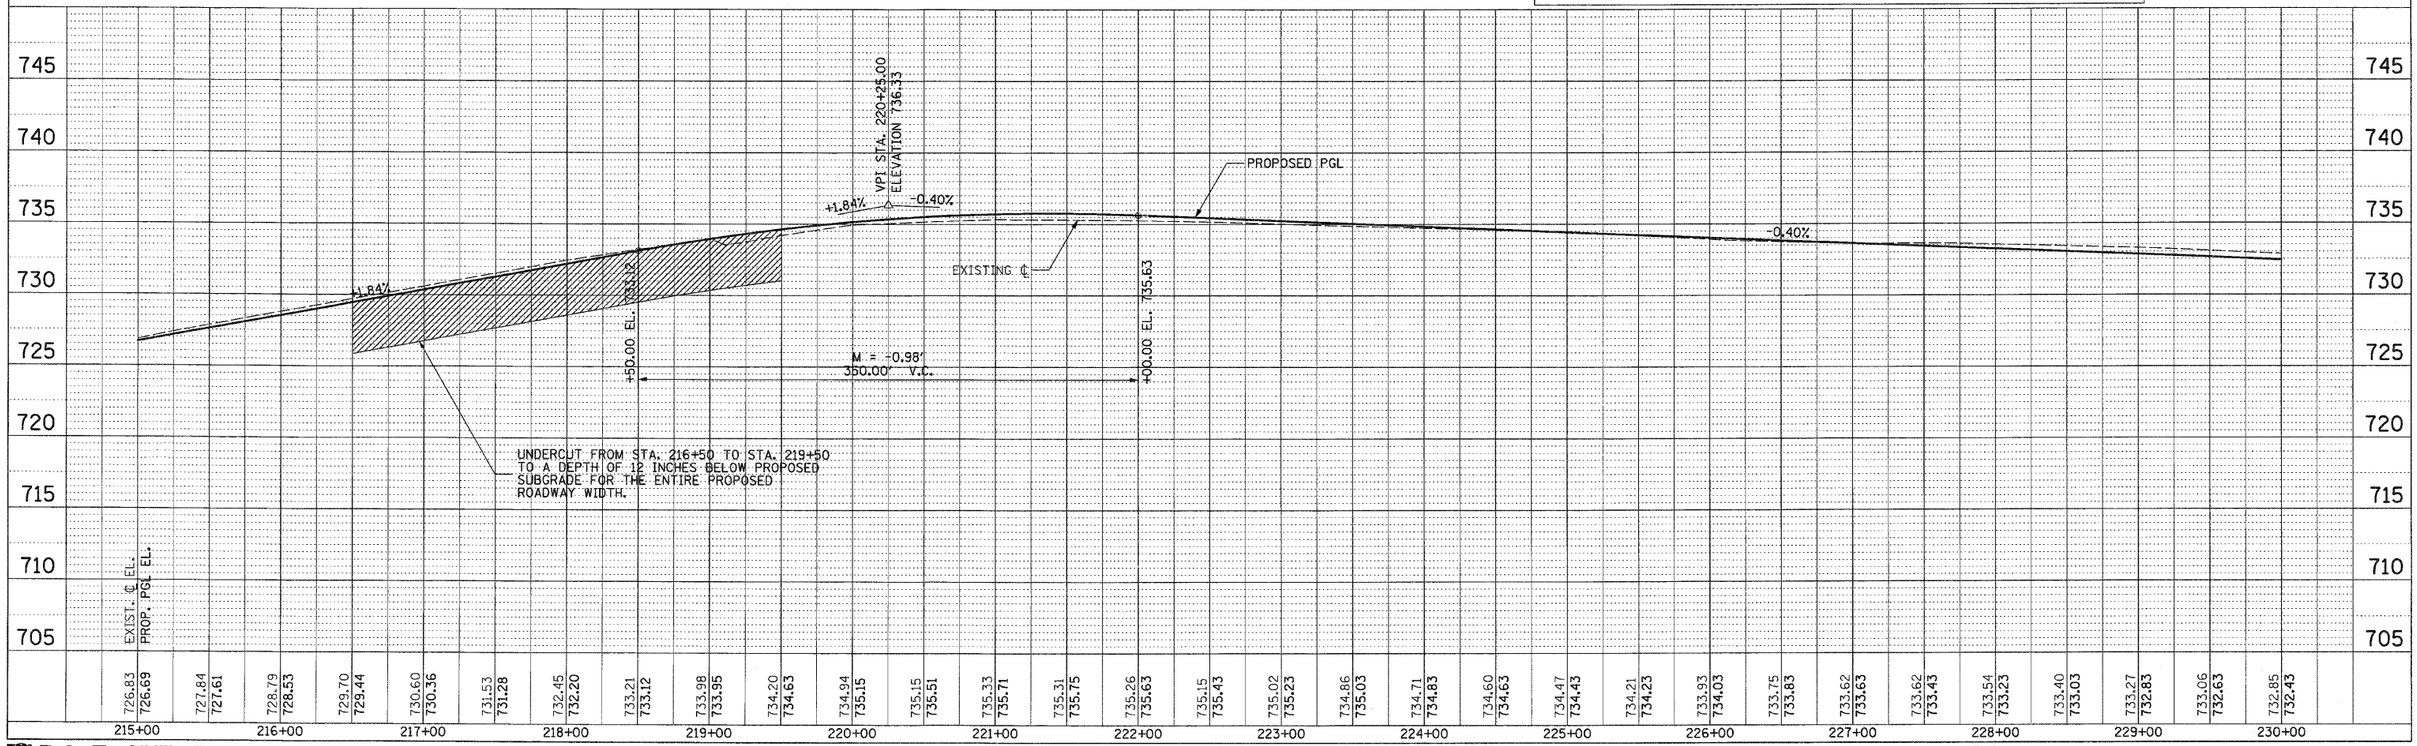

DLZ ENGINEERS · ARCHITECTS · SCIENTISTS · PLANNERS · SURVEYORS
85 W. ALGONQUIN ROAD, SUITE 220 ARLINGTON HEIGHTS, IL 60005 TEL: (847) 640-0840

PLAN AND PROFILE / U.S. ROUTE 30

$FILE$ $DATE$ $TIME$