F.A.P. RTE.	SECTION	COUNTY	TOTAL SHEETS	SHEET NO
353	(12&13)WRS-3	WILL	1235	98
STA. 331+00	TO STA. 346+00			
FED. ROAD DIST. NO.	ILLINOIS	FED. AID PROJECT		

CONTRACT NO. 62479

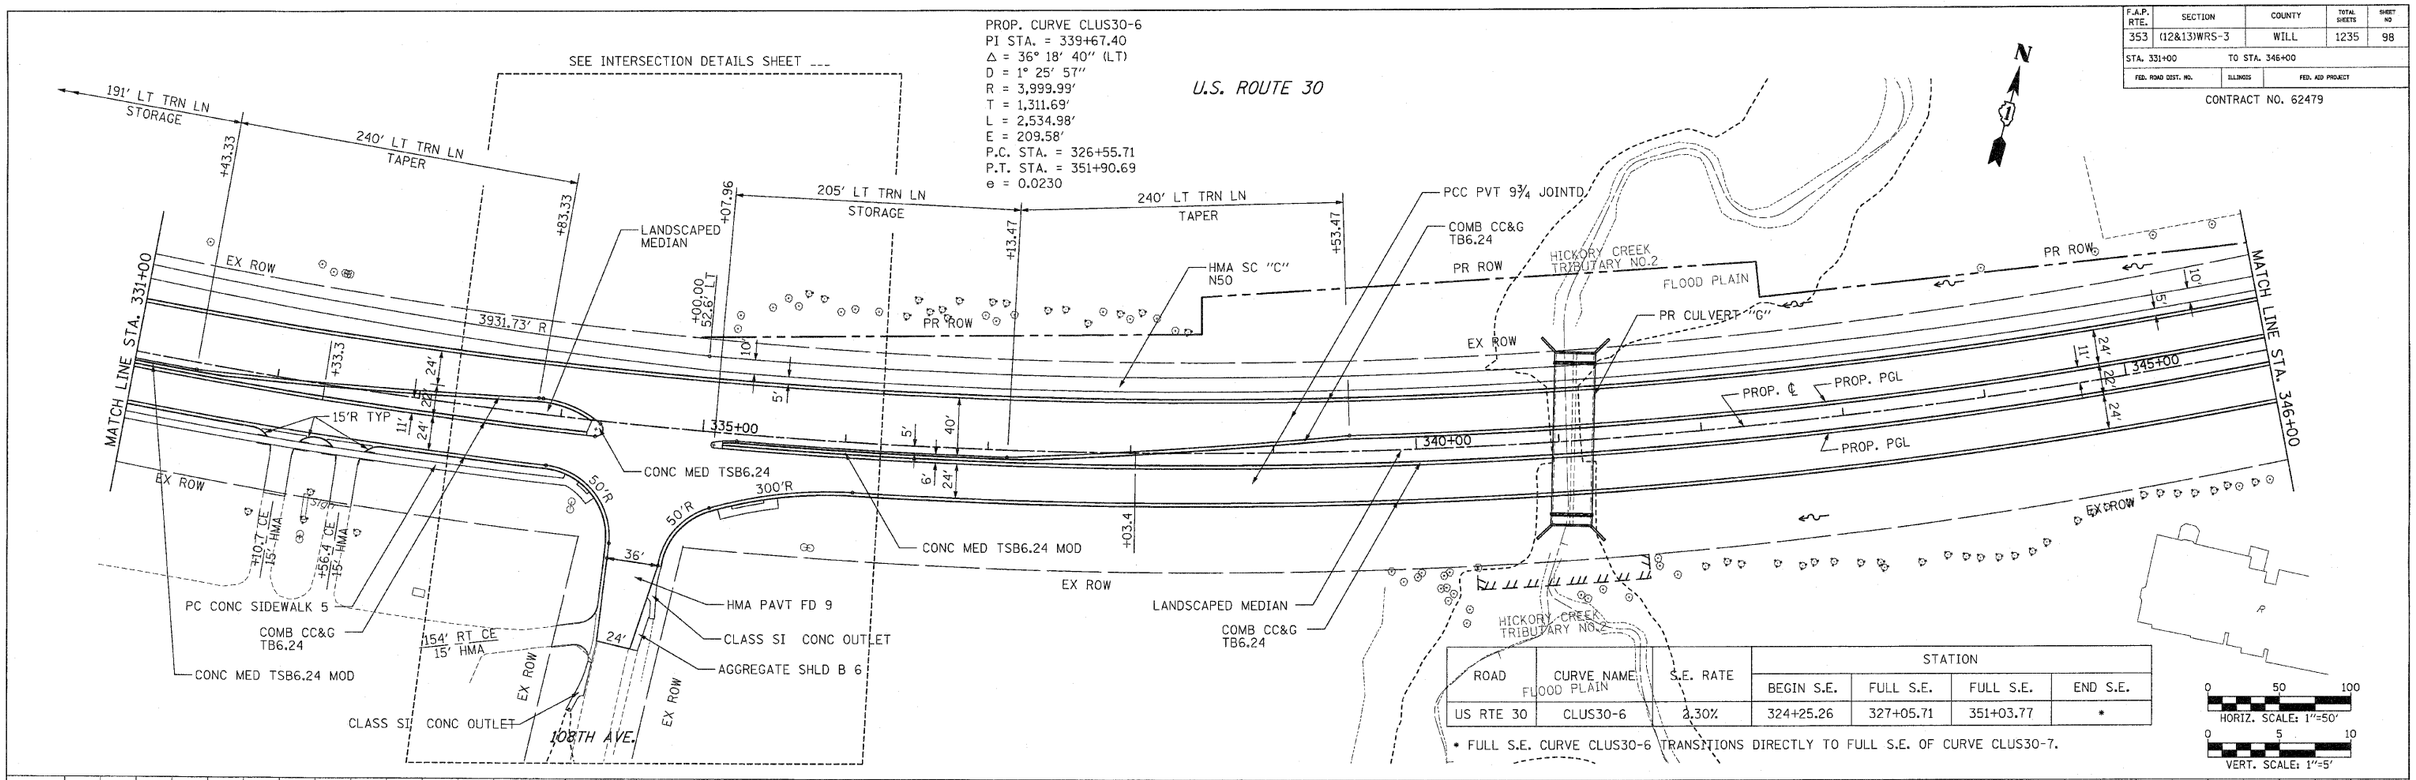

ROAD	CURVE NAME	S.E. RATE	STATION			
			BEGIN S.E.	FULL S.E.	FULL S.E.	END S.E.
US RTE 30	CLUS30-6	2.30%	324+25.26	327+05.71	351+03.77	*

* FULL S.E. CURVE CLUS30-6 TRANSITIONS DIRECTLY TO FULL S.E. OF CURVE CLUS30-7.

HORIZ. SCALE: 1″=50′

VERT. SCALE: 1″=5′

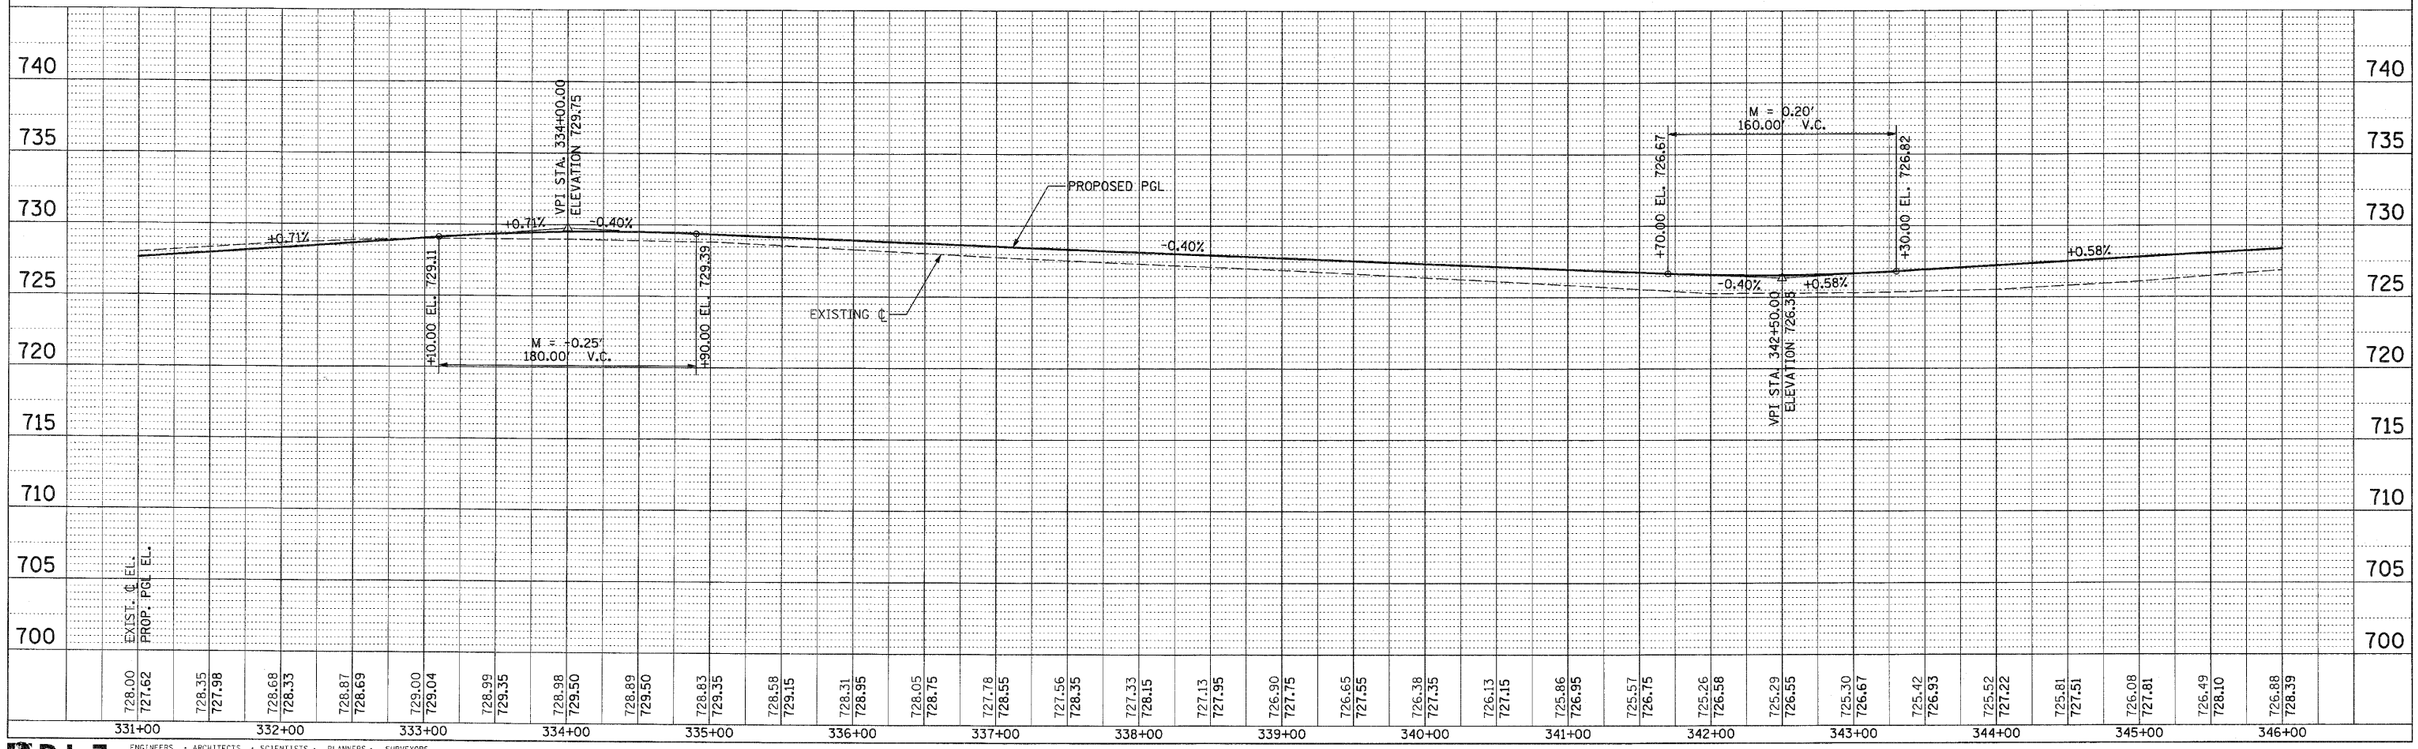

DLZ ENGINEERS · ARCHITECTS · SCIENTISTS · PLANNERS · SURVEYORS
85 W. ALGONQUIN ROAD, SUITE 220 ARLINGTON HEIGHTS, IL 60005 TEL: (847) 640-0840

PLAN AND PROFILE / U.S. ROUTE 30

$FILE$ $DATE$ $TIME$