ORIGINAL SURVEY		BY	DATE
NOTE BOOK	SURVEYED		
	PLOTTED		
	TEMPLATE		
	AREAS		
NO.	AREAS CHECKED		

FINAL SURVEY		BY	DATE
NOTE BOOK	SURVEYED		
	PLOTTED		
	TEMPLATE		
	AREAS		
NO.	AREAS CHECKED		

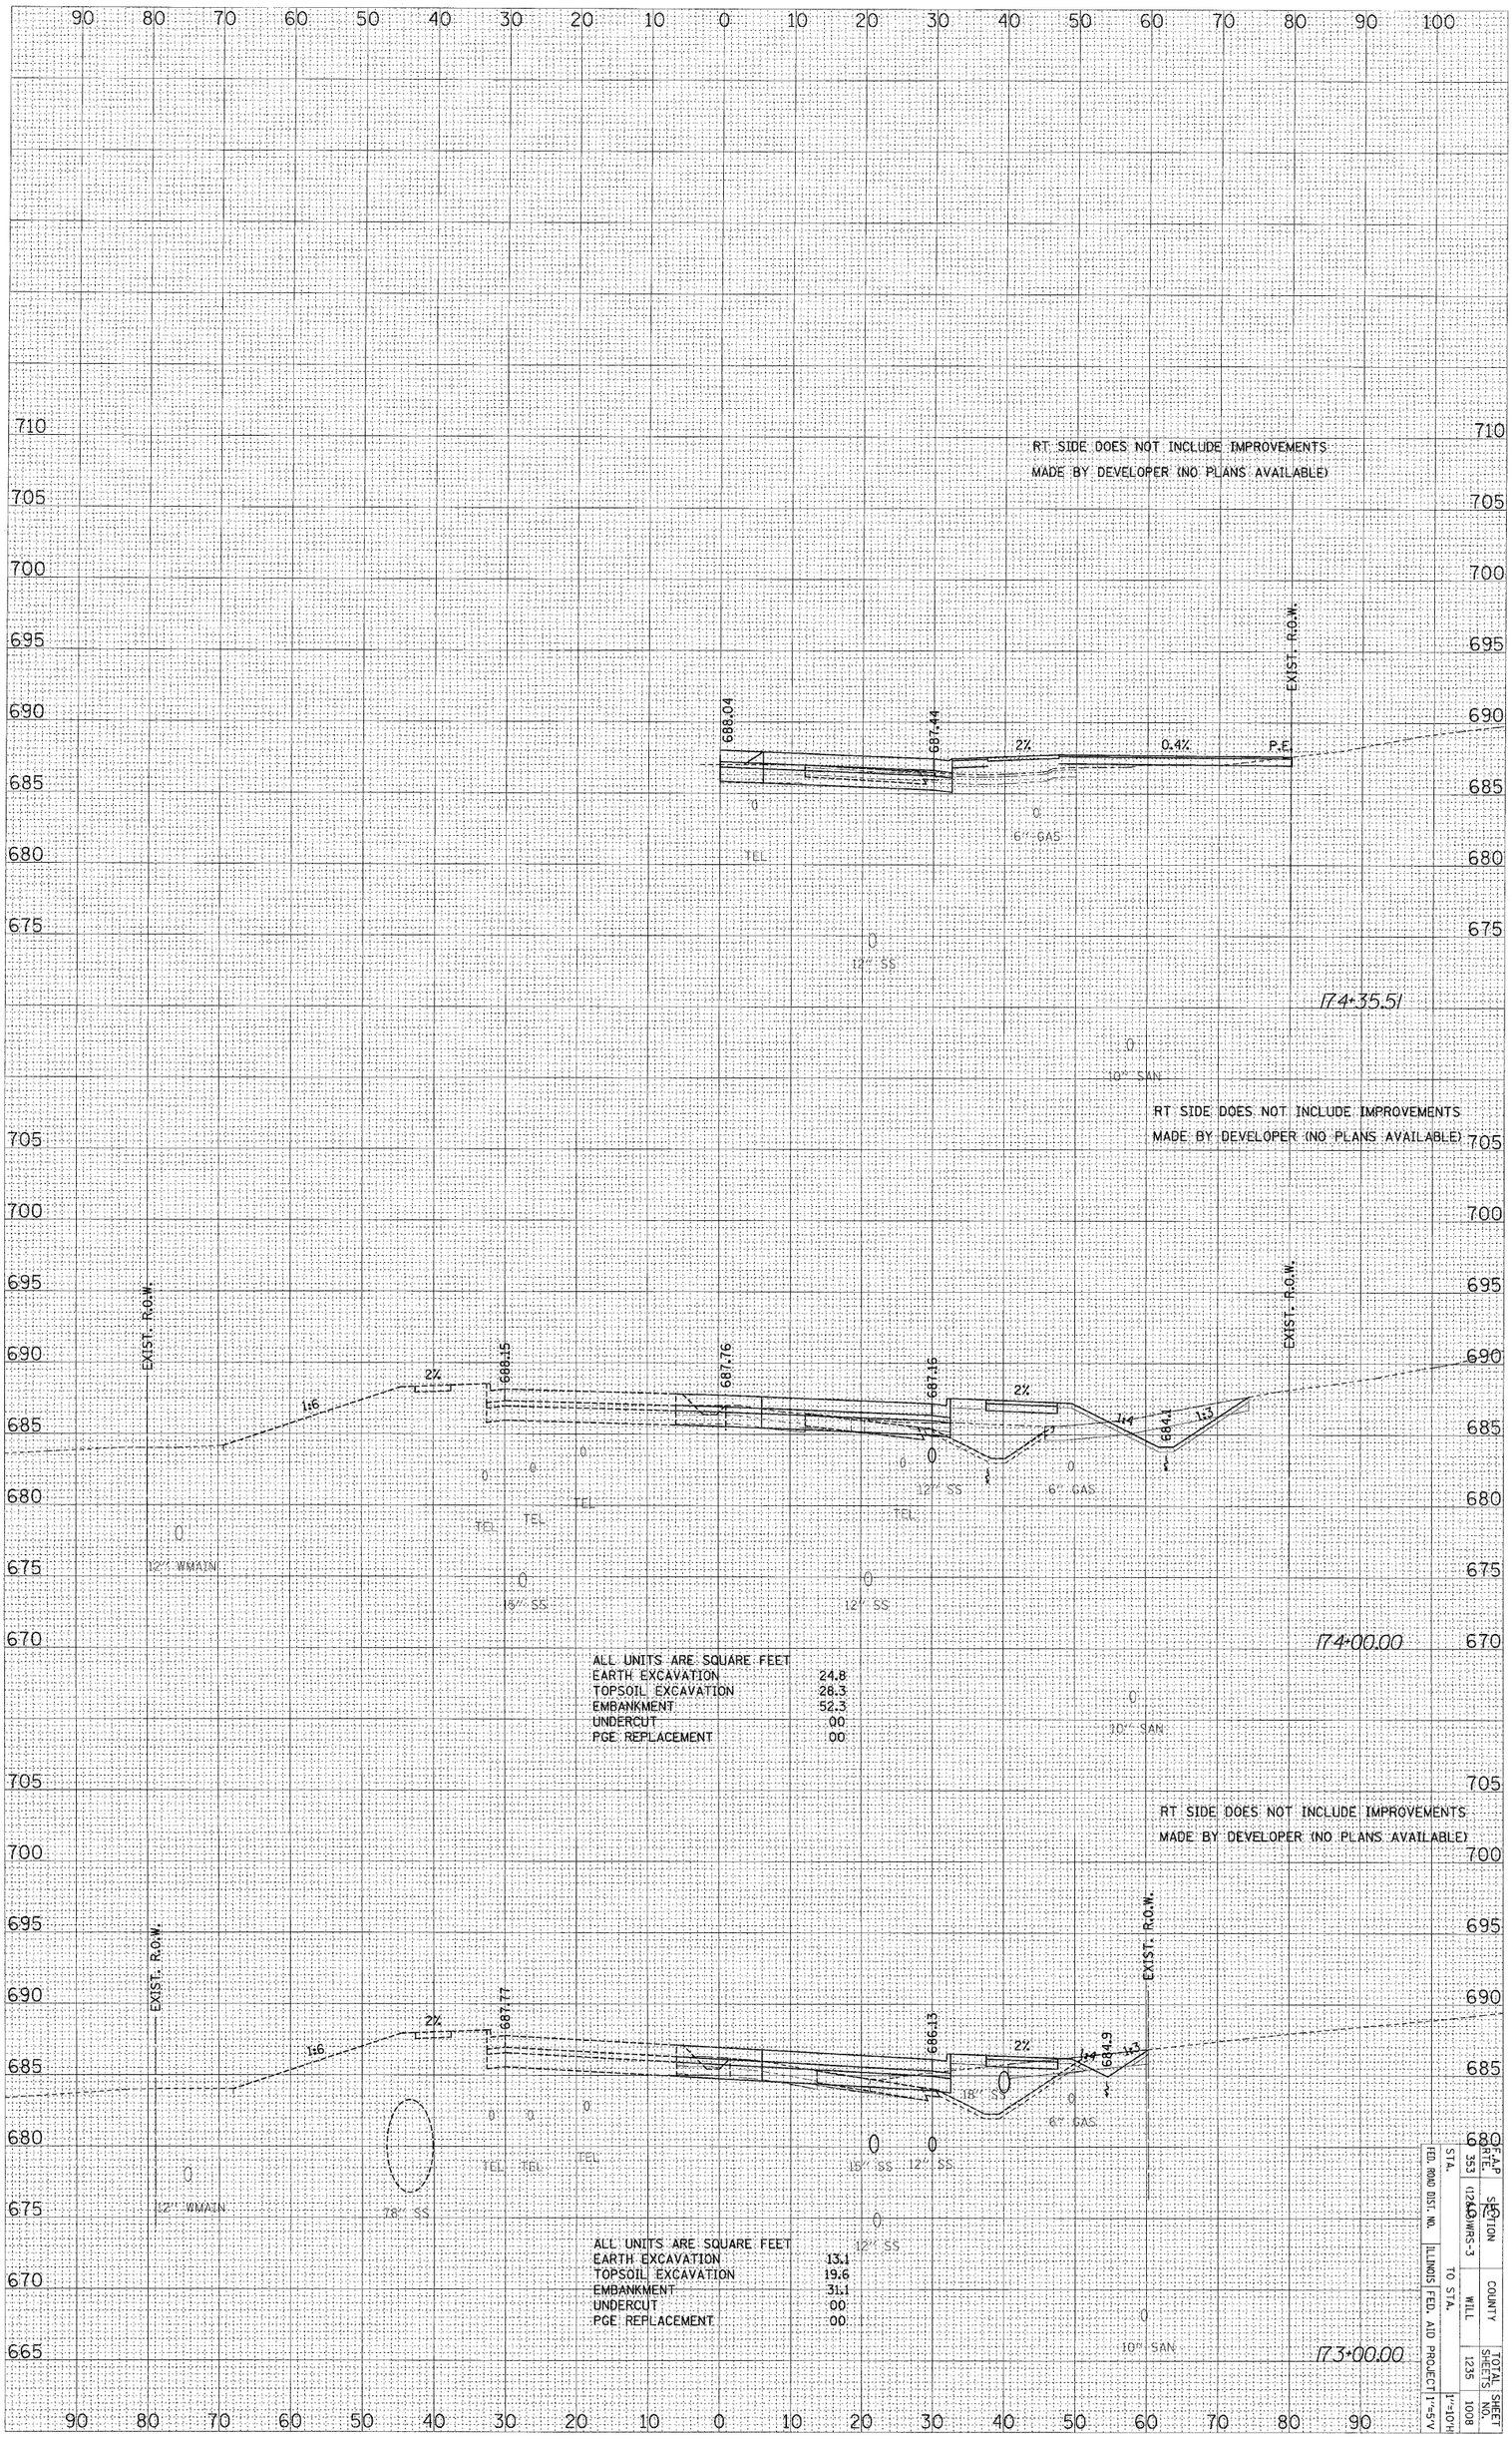

ALL UNITS ARE SQUARE FEET

EARTH EXCAVATION	24.8
TOPSOIL EXCAVATION	28.3
EMBANKMENT	52.3
UNDERCUT	00
PGE REPLACEMENT	00

ALL UNITS ARE SQUARE FEET

EARTH EXCAVATION	13.1
TOPSOIL EXCAVATION	19.6
EMBANKMENT	31.1
UNDERCUT	00
PGE REPLACEMENT	00

US ROUTE 30 – STAGE TWO X-SECS

F.A.P. RTE.	SECTION	COUNTY	TOTAL SHEETS	SHEET NO.
353	(12&13)WRS-3	WILL	1235	1008
STA.	TO STA.			
FED. ROAD DIST. NO.	ILLINOIS	FED. AID PROJECT	1"=5'V	1"=10'H

$FILE$ $DATE$