F.A.P. RTE.	SECTION	COUNTY	TOTAL SHEETS	SHEET NO
353	(12&13)WRS-3	WILL	1235	105
STA.	TO STA.			
FED. ROAD DIST. NO.	ILLINOIS	FED. AID PROJECT		

CONTRACT NO. 62479

PROJECT BEGINS
STA. 193+92.43

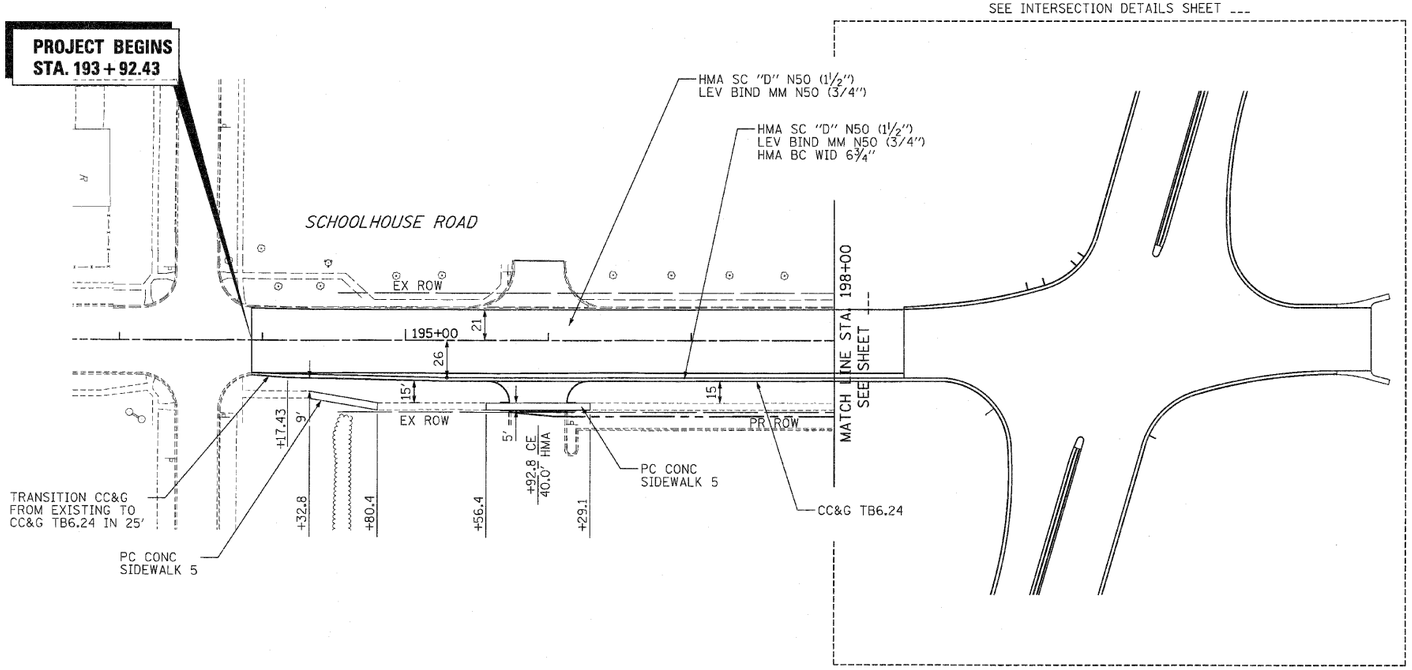

NOTE: SEE PLAT OF HIGHWAYS FOR ROW INFORMATION.

0 50 100
HORIZ. SCALE: 1"=50'
0 5 10
VERT. SCALE: 1"=5'

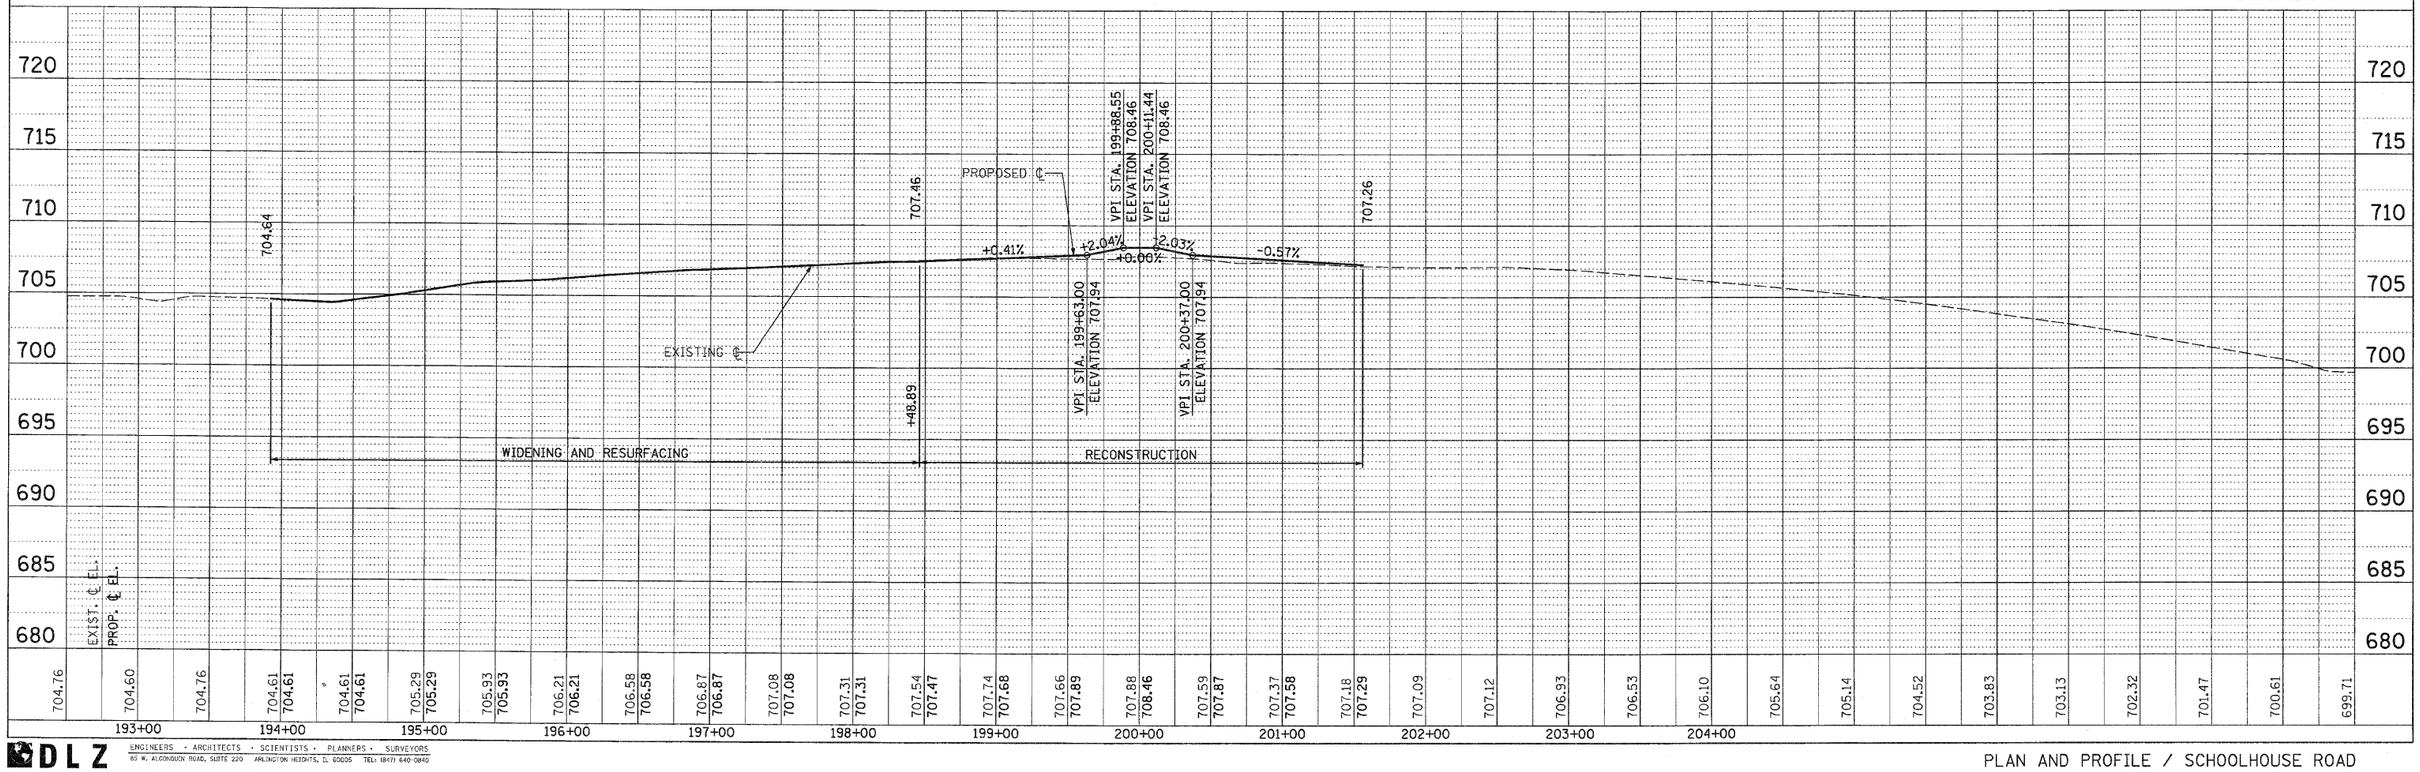

DLZ ENGINEERS · ARCHITECTS · SCIENTISTS · PLANNERS · SURVEYORS
85 W. ALGONQUIN ROAD, SUITE 220 ARLINGTON HEIGHTS, IL 60005 TEL: (847) 640-0840

PLAN AND PROFILE / SCHOOLHOUSE ROAD

℄FILE℄ ℄DATE℄ ℄TIME℄