ORIGINAL SURVEY		BY	DATE
	SURVEYED		
	PLOTTED		
NOTE BOOK	TEMPLATE		
	AREAS		
NO.	AREAS CHECKED		

FINAL SURVEY		BY	DATE
	SURVEYED		
	PLOTTED		
NOTE BOOK	TEMPLATE		
	AREAS		
NO.	AREAS CHECKED		

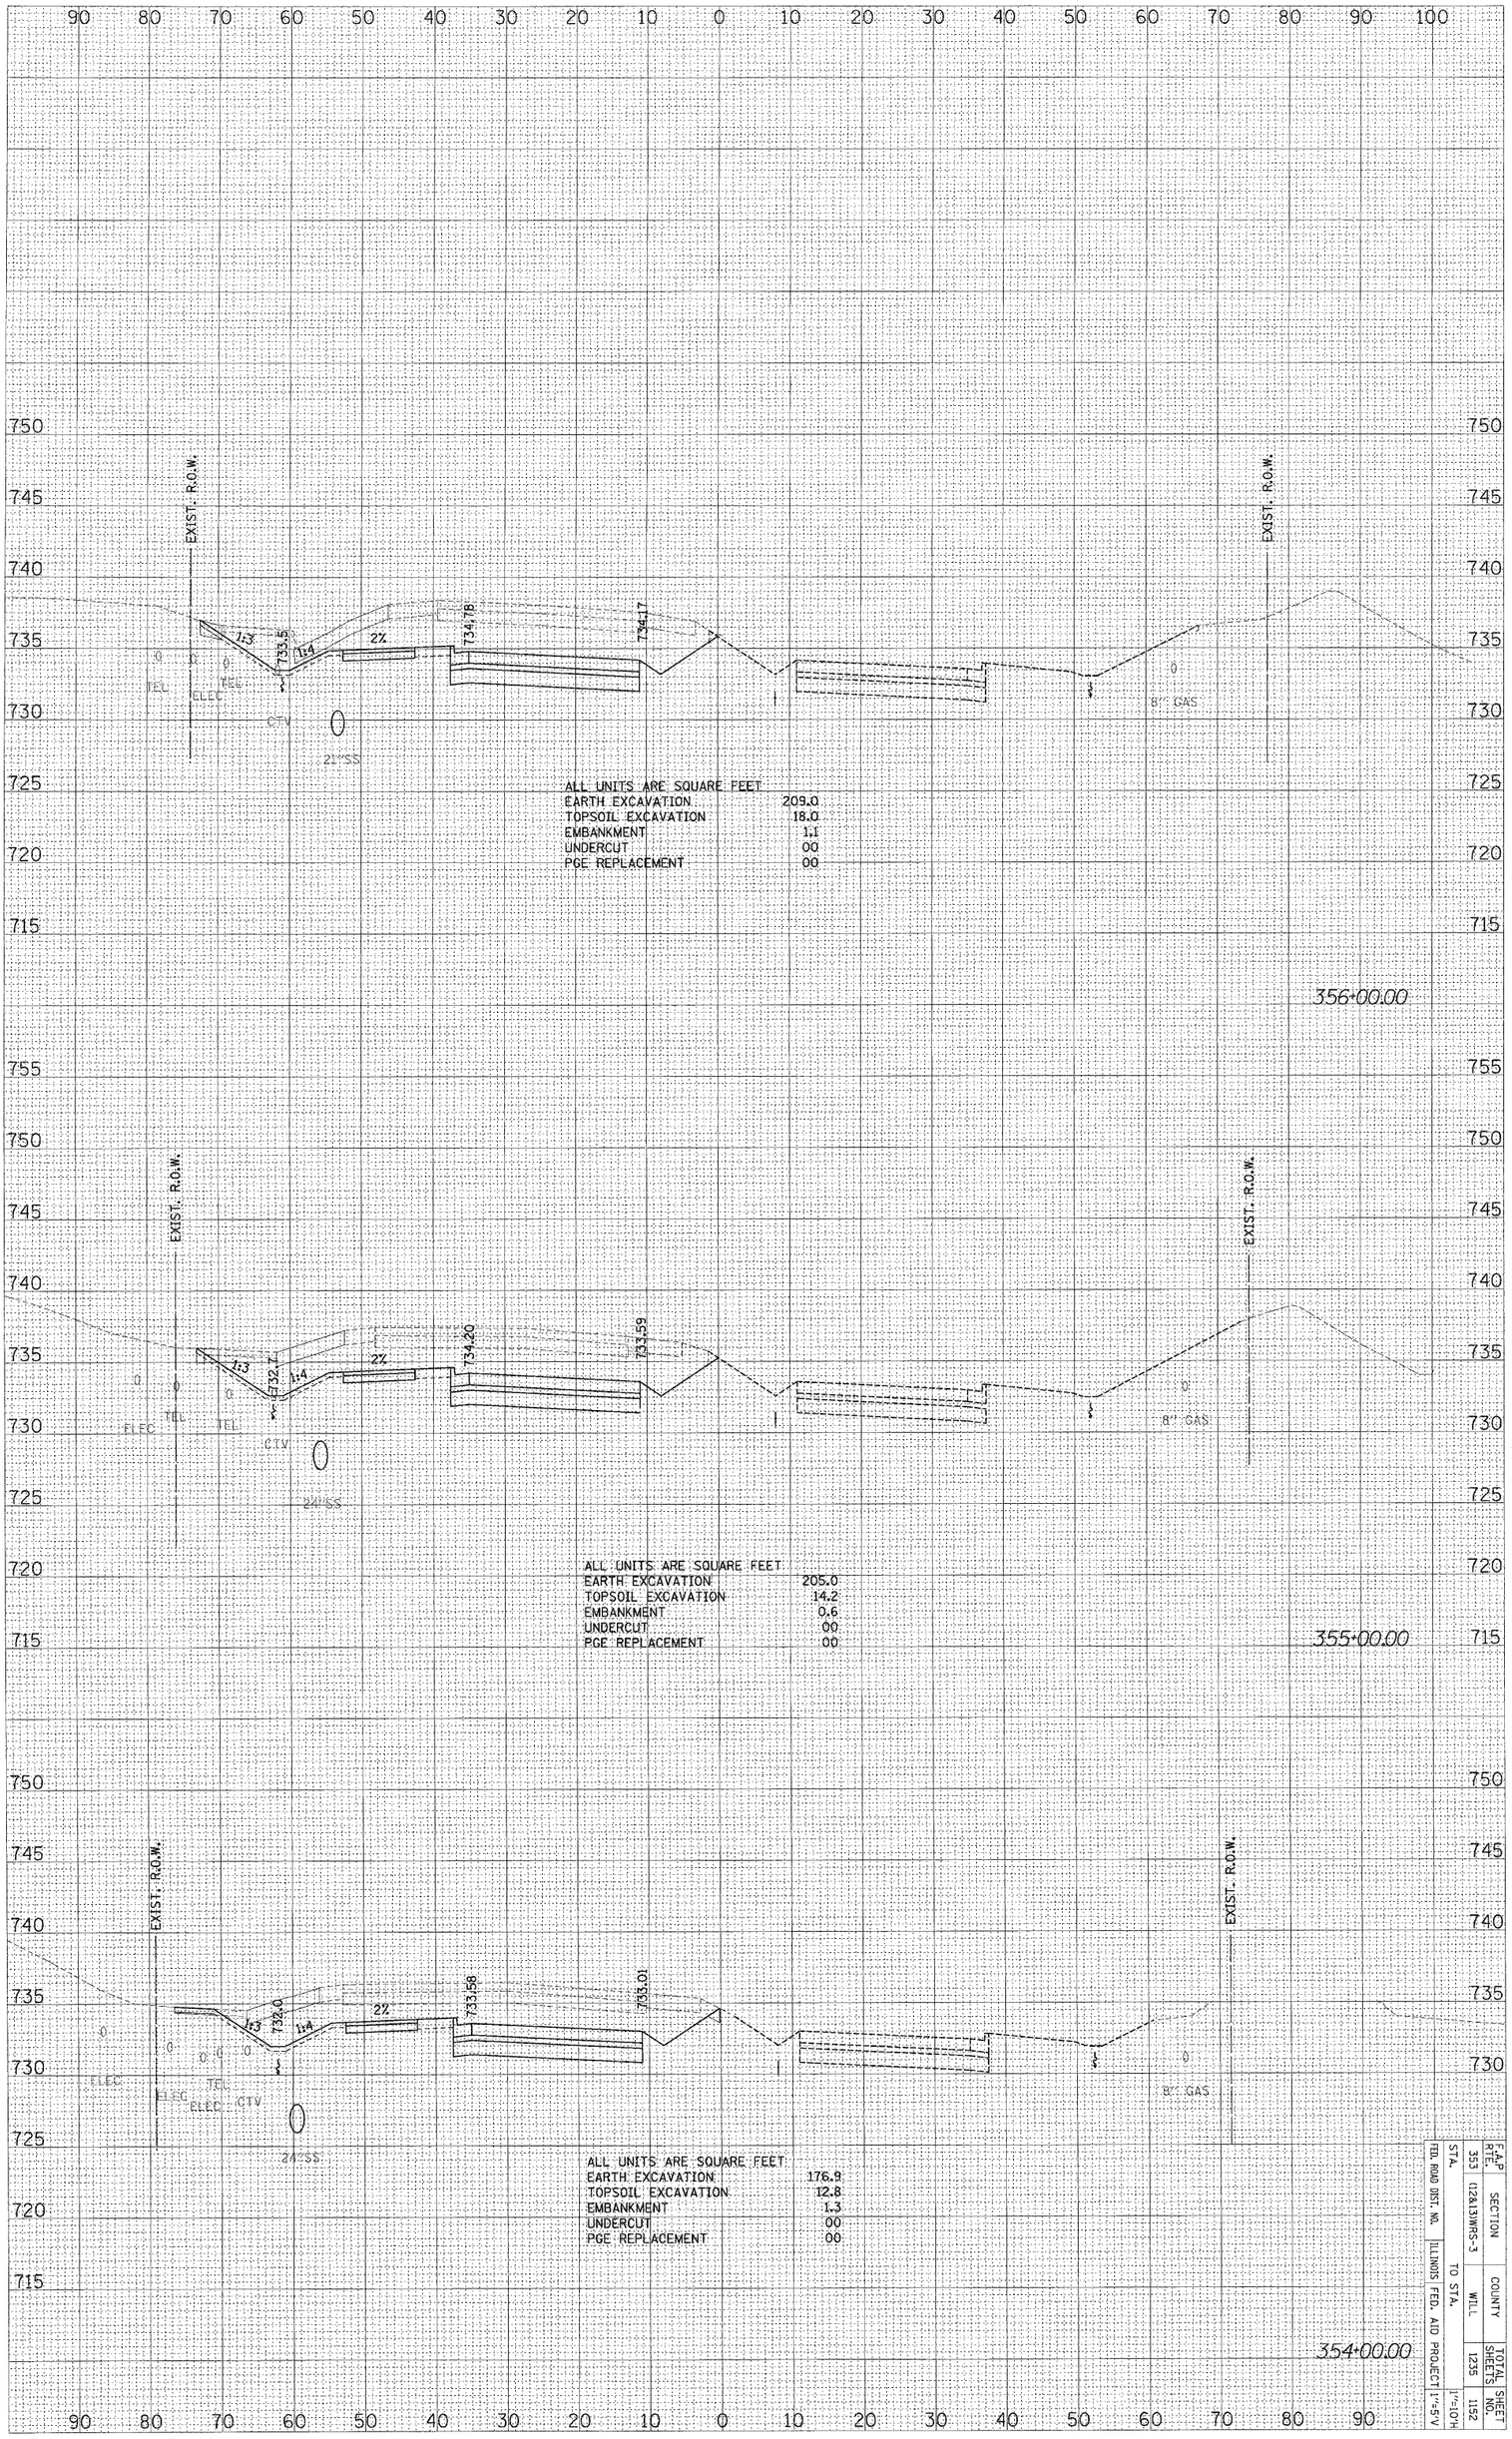

ALL UNITS ARE SQUARE FEET

EARTH EXCAVATION	209.0
TOPSOIL EXCAVATION	18.0
EMBANKMENT	1.1
UNDERCUT	00
PGE REPLACEMENT	00

ALL UNITS ARE SQUARE FEET

EARTH EXCAVATION	205.0
TOPSOIL EXCAVATION	14.2
EMBANKMENT	0.6
UNDERCUT	00
PGE REPLACEMENT	00

ALL UNITS ARE SQUARE FEET

EARTH EXCAVATION	176.9
TOPSOIL EXCAVATION	12.8
EMBANKMENT	1.3
UNDERCUT	00
PGE REPLACEMENT	00

FED. ROAD DIST. NO.	STA.	SECTION	COUNTY	TOTAL SHEETS	SHEET NO.
ILLINOIS FED. AID PROJECT	353 TO STA. 1235	12&13WRS-3	WILL	1152	

1"=10'H
1"=5'V

US ROUTE 30 – STAGE THREE X-SECS

$FILE$ @DATE$