ORIGINAL SURVEY		BY	DATE
NOTE BOOK	SURVEYED		
	PLOTTED		
NO.	TEMPLATE		
	AREAS		
	AREAS CHECKED		

FINAL SURVEY		BY	DATE
NOTE BOOK	SURVEYED		
	PLOTTED		
NO.	TEMPLATE		
	AREAS		
	AREAS CHECKED		

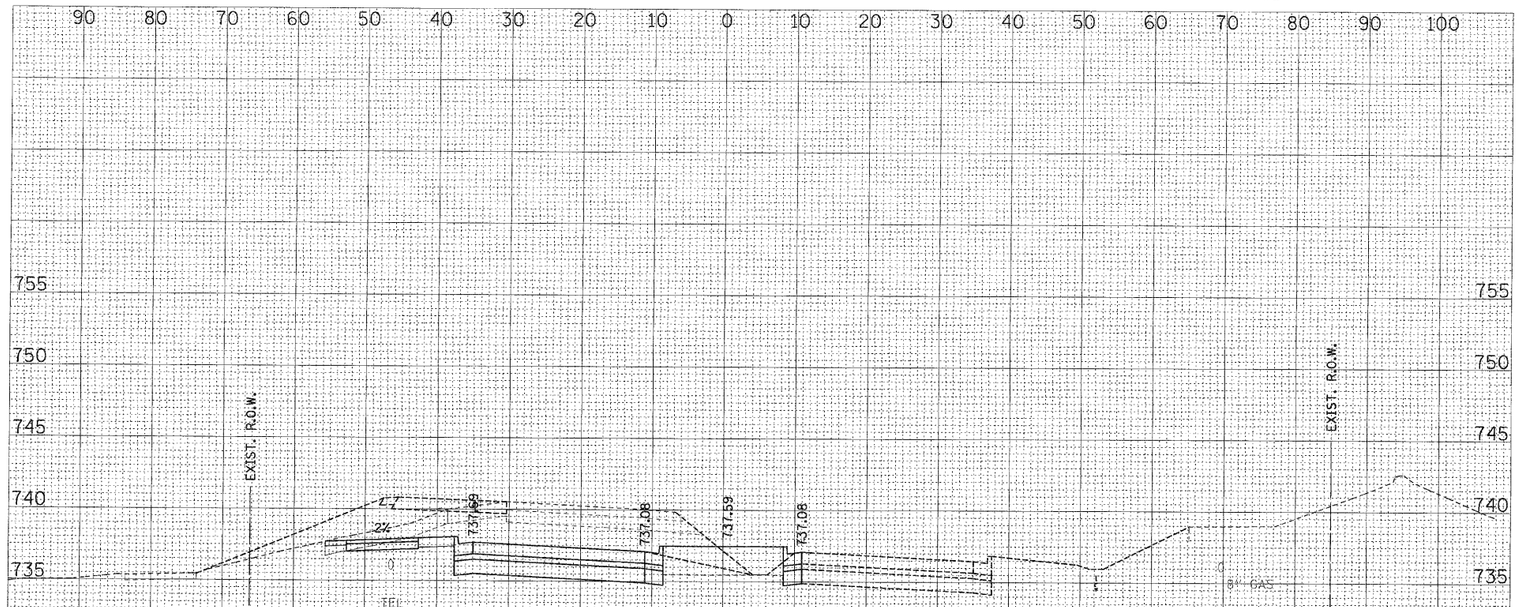

PHASE 3	PHASE 4
ALL UNITS ARE SQUARE FEET	
EARTH EXCAVATION 177.2	20.6
TOPSOIL EXCAVATION 17.0	00
EMBANKMENT 1.5	00
UNDERCUT 00	00
PGE REPLACEMENT 00	00

361+00.00

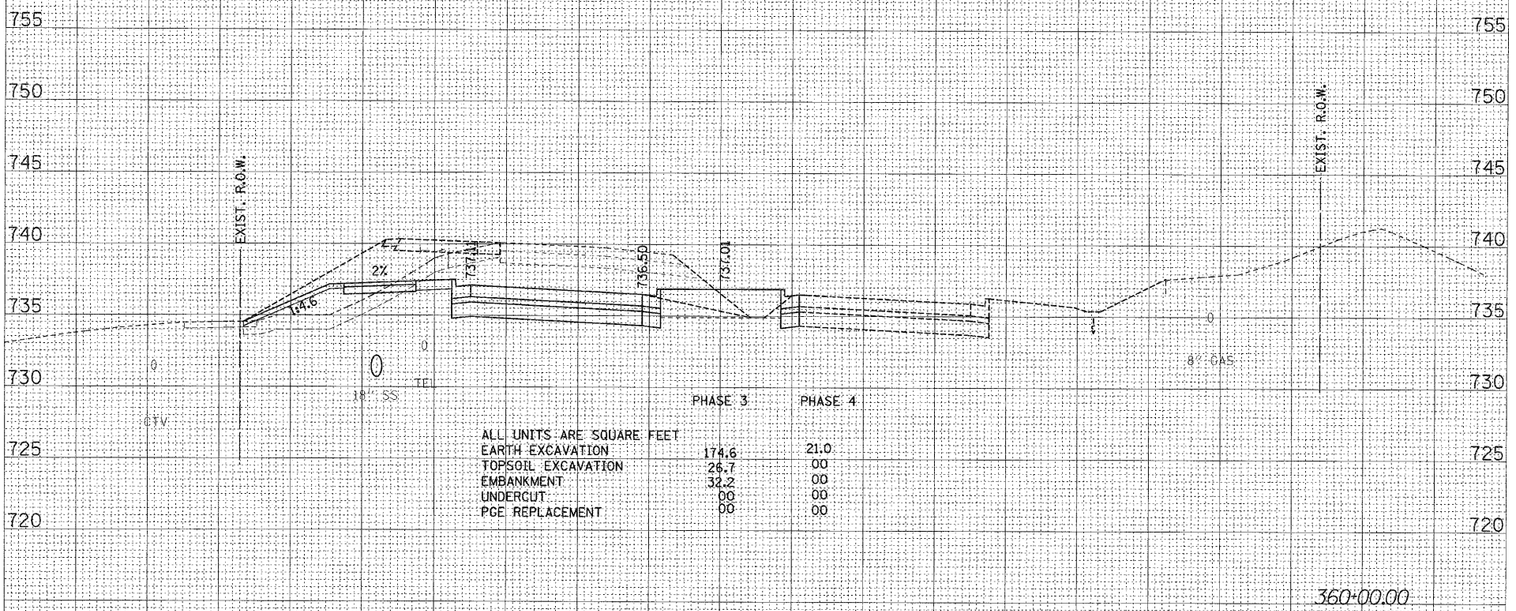

PHASE 3	PHASE 4
ALL UNITS ARE SQUARE FEET	
EARTH EXCAVATION 174.6	21.0
TOPSOIL EXCAVATION 26.7	00
EMBANKMENT 32.2	00
UNDERCUT 00	00
PGE REPLACEMENT 00	00

360+00.00

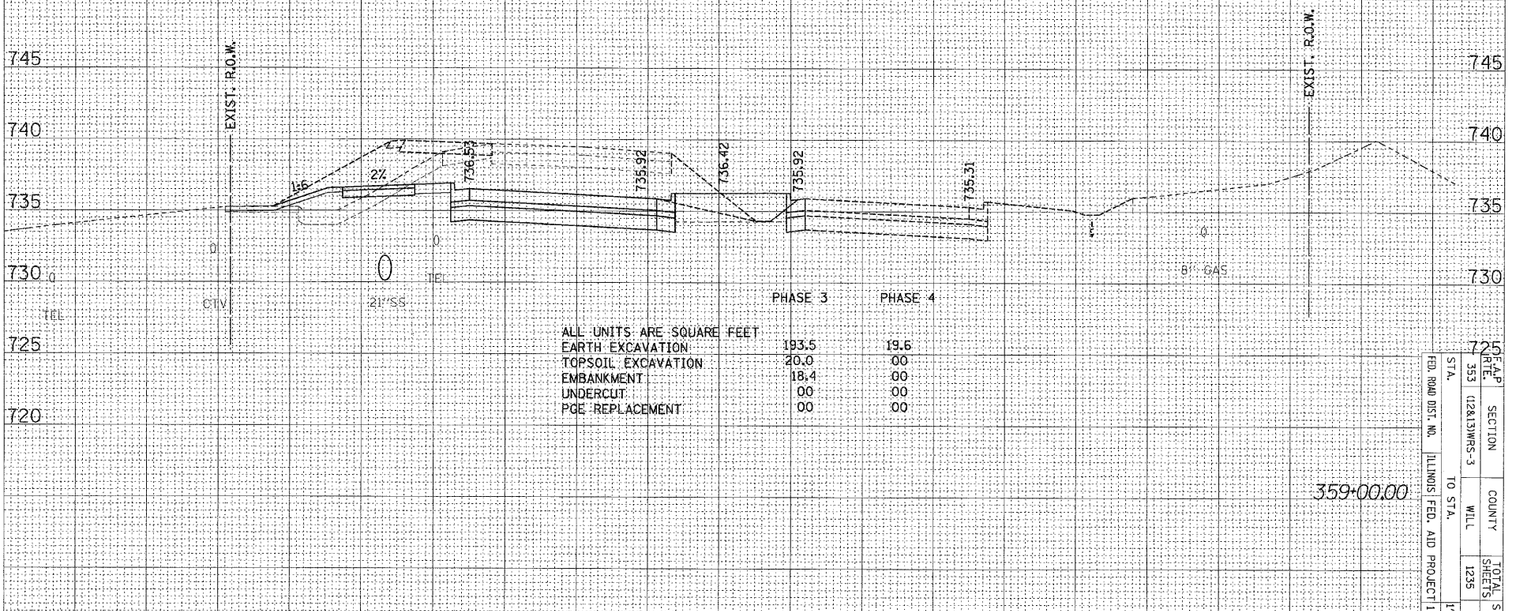

PHASE 3	PHASE 4
ALL UNITS ARE SQUARE FEET	
EARTH EXCAVATION 193.5	19.6
TOPSOIL EXCAVATION 20.0	00
EMBANKMENT 18.4	00
UNDERCUT 00	00
PGE REPLACEMENT 00	00

359+00.00

FAP RTE.	STA.	SECTION	COUNTY
353		(12&13)WRS-3	WILL
FED. ROAD DIST. NO.	ILLINOIS FED. AID PROJECT	TO STA.	
TOTAL SHEETS	SHEET NO.		
1235	1154		

H=10'H
V=5'V

US ROUTE 30 – STAGE 3 & 4 X-SECS

$FILE$ $DATE$