F.A.P. RTE.	SECTION	COUNTY	TOTAL SHEETS	SHEET NO
353	(12&13)WRS-3	WILL	1235	413
STA.	TO STA.			
FED. ROAD DIST. NO.	ILLINOIS	FED. AID PROJECT		

CONTRACT NO. 62479

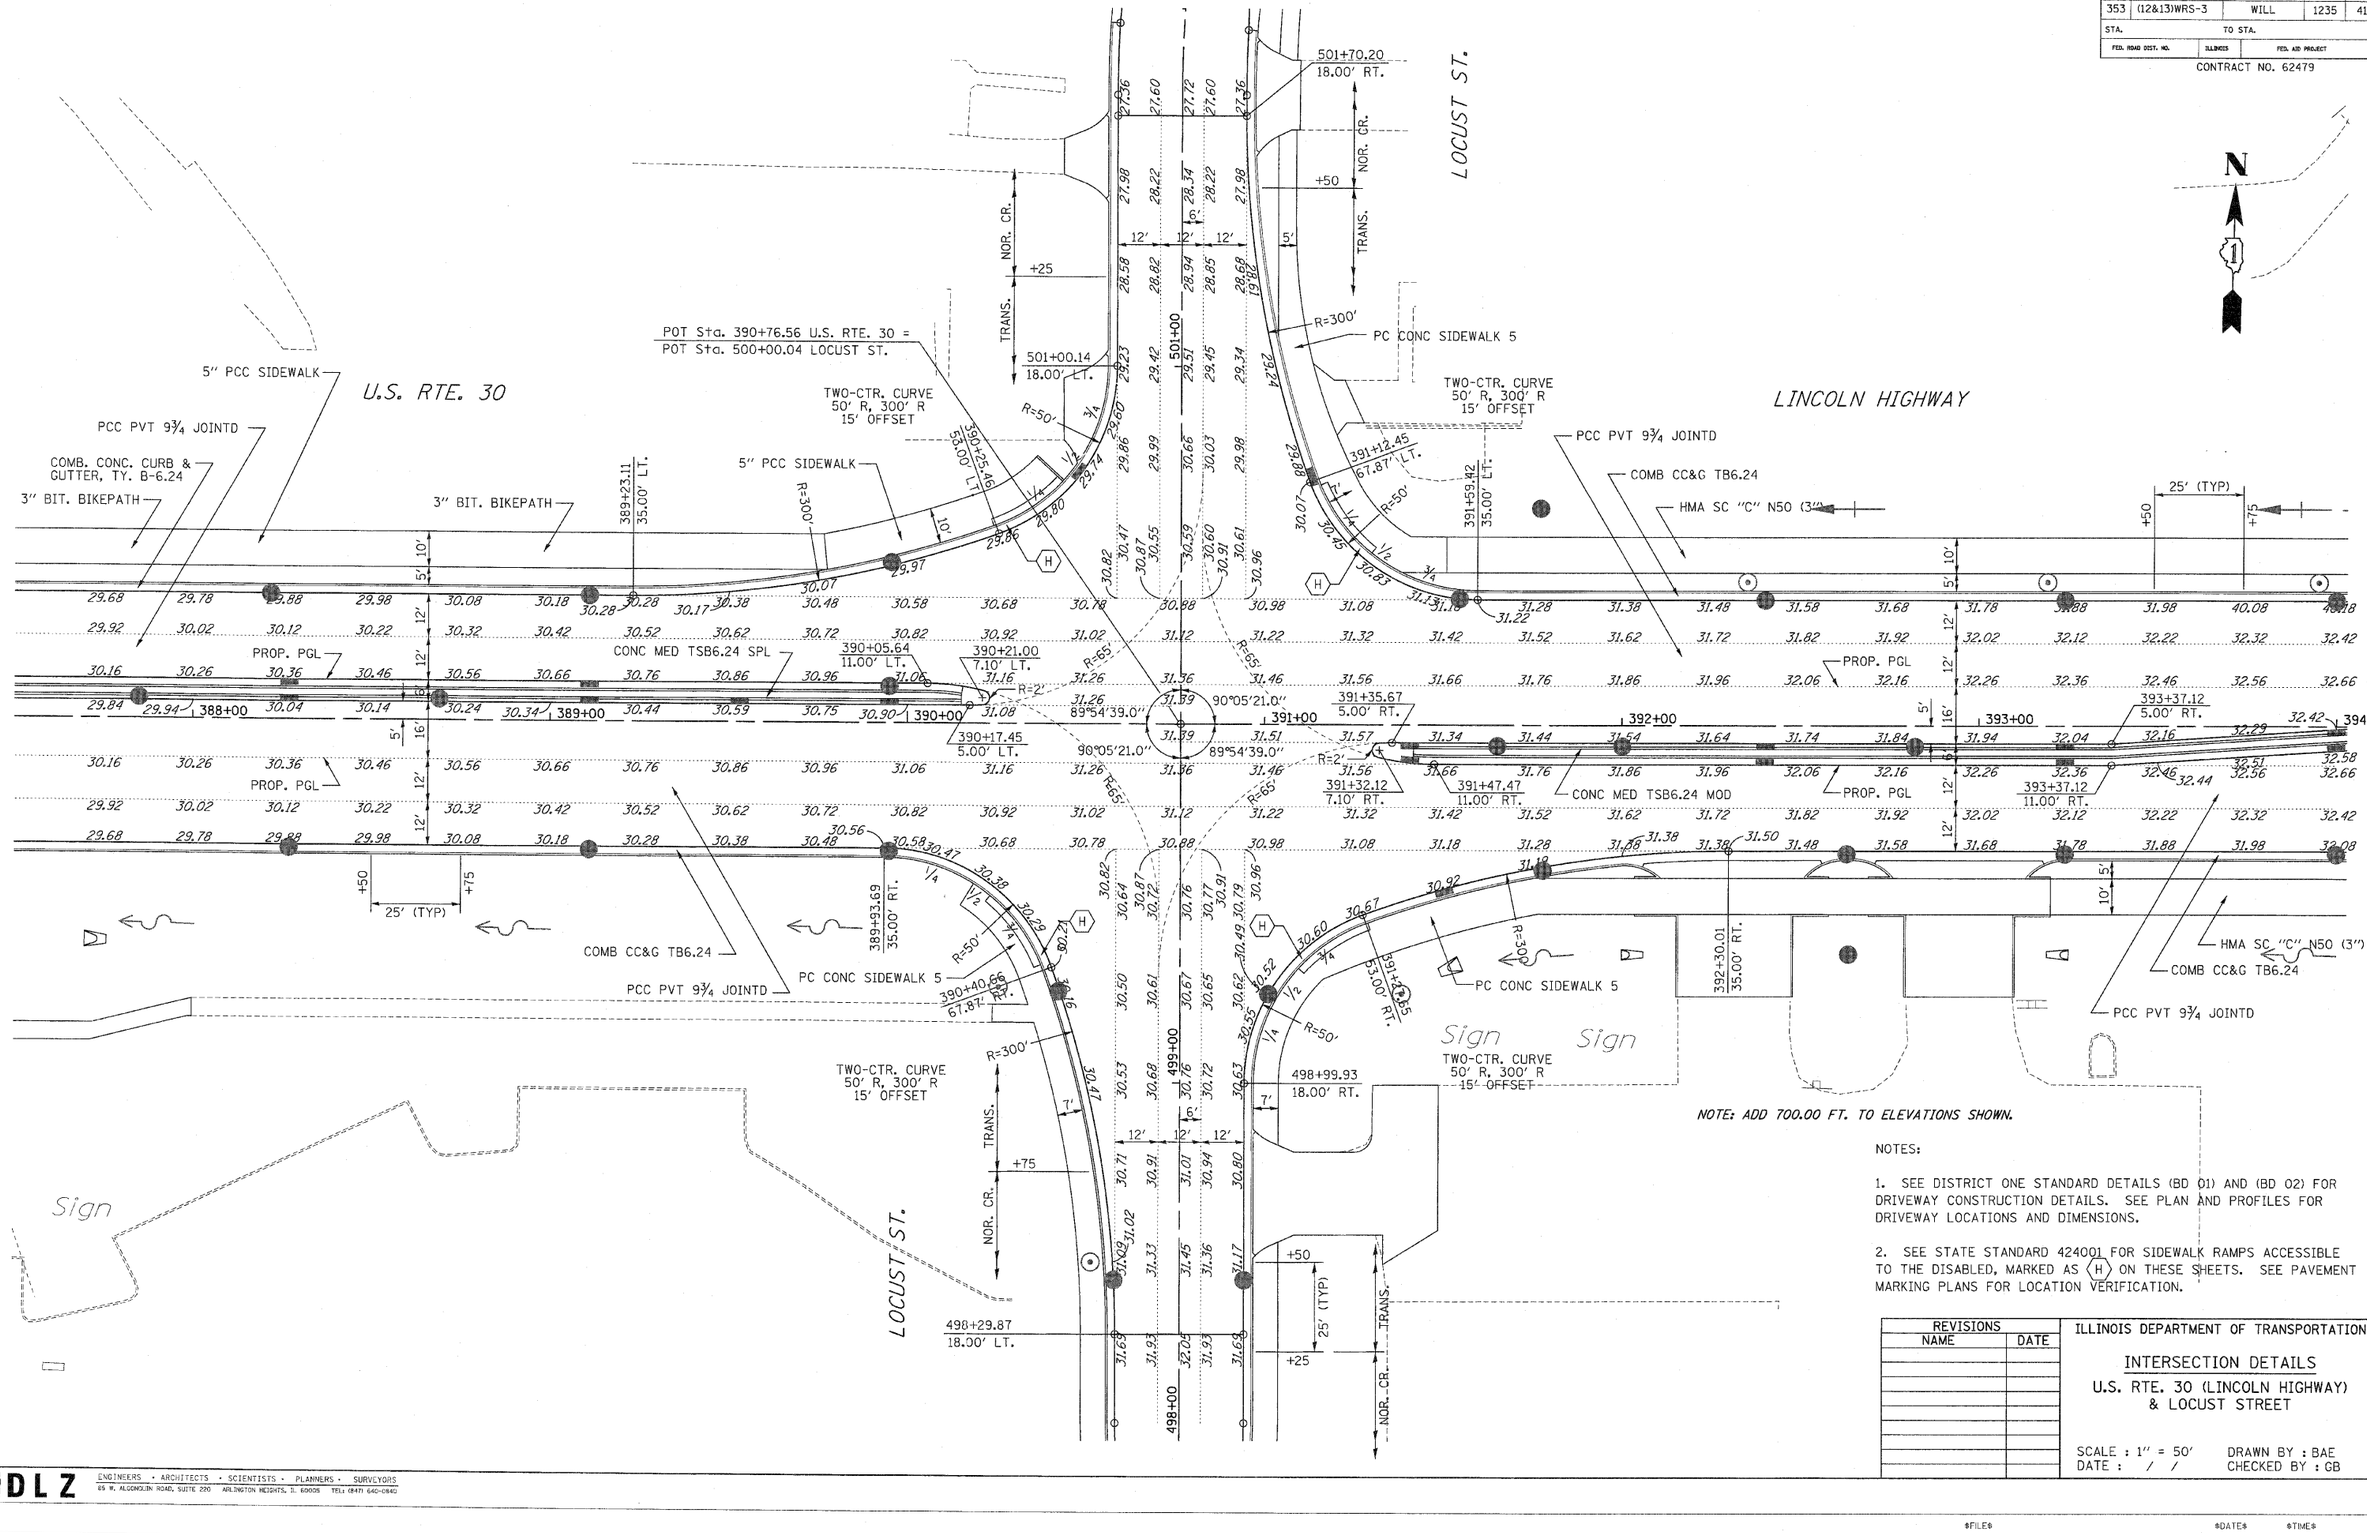

NOTE: ADD 700.00 FT. TO ELEVATIONS SHOWN.

NOTES:

1. SEE DISTRICT ONE STANDARD DETAILS (BD 01) AND (BD 02) FOR DRIVEWAY CONSTRUCTION DETAILS. SEE PLAN AND PROFILES FOR DRIVEWAY LOCATIONS AND DIMENSIONS.

2. SEE STATE STANDARD 424001 FOR SIDEWALK RAMPS ACCESSIBLE TO THE DISABLED, MARKED AS (H) ON THESE SHEETS. SEE PAVEMENT MARKING PLANS FOR LOCATION VERIFICATION.

REVISIONS NAME	DATE

ILLINOIS DEPARTMENT OF TRANSPORTATION

INTERSECTION DETAILS

U.S. RTE. 30 (LINCOLN HIGHWAY) & LOCUST STREET

SCALE : 1" = 50'
DATE : / /

DRAWN BY : BAE
CHECKED BY : GB

DLZ ENGINEERS • ARCHITECTS • SCIENTISTS • PLANNERS • SURVEYORS
85 W. ALGONQUIN ROAD, SUITE 220 ARLINGTON HEIGHTS, IL 60005 TEL: (847) 640-0840

$FILE$ $DATE$ $TIME$