ORIGINAL SURVEY		BY	DATE
NOTE BOOK	SURVEYED		
	PLOTTED		
	TEMPLATE		
	AREAS		
NO.	AREAS CHECKED		

FINAL SURVEY		BY	DATE
NOTE BOOK	SURVEYED		
	PLOTTED		
	TEMPLATE		
	AREAS		
NO.	AREAS CHECKED		

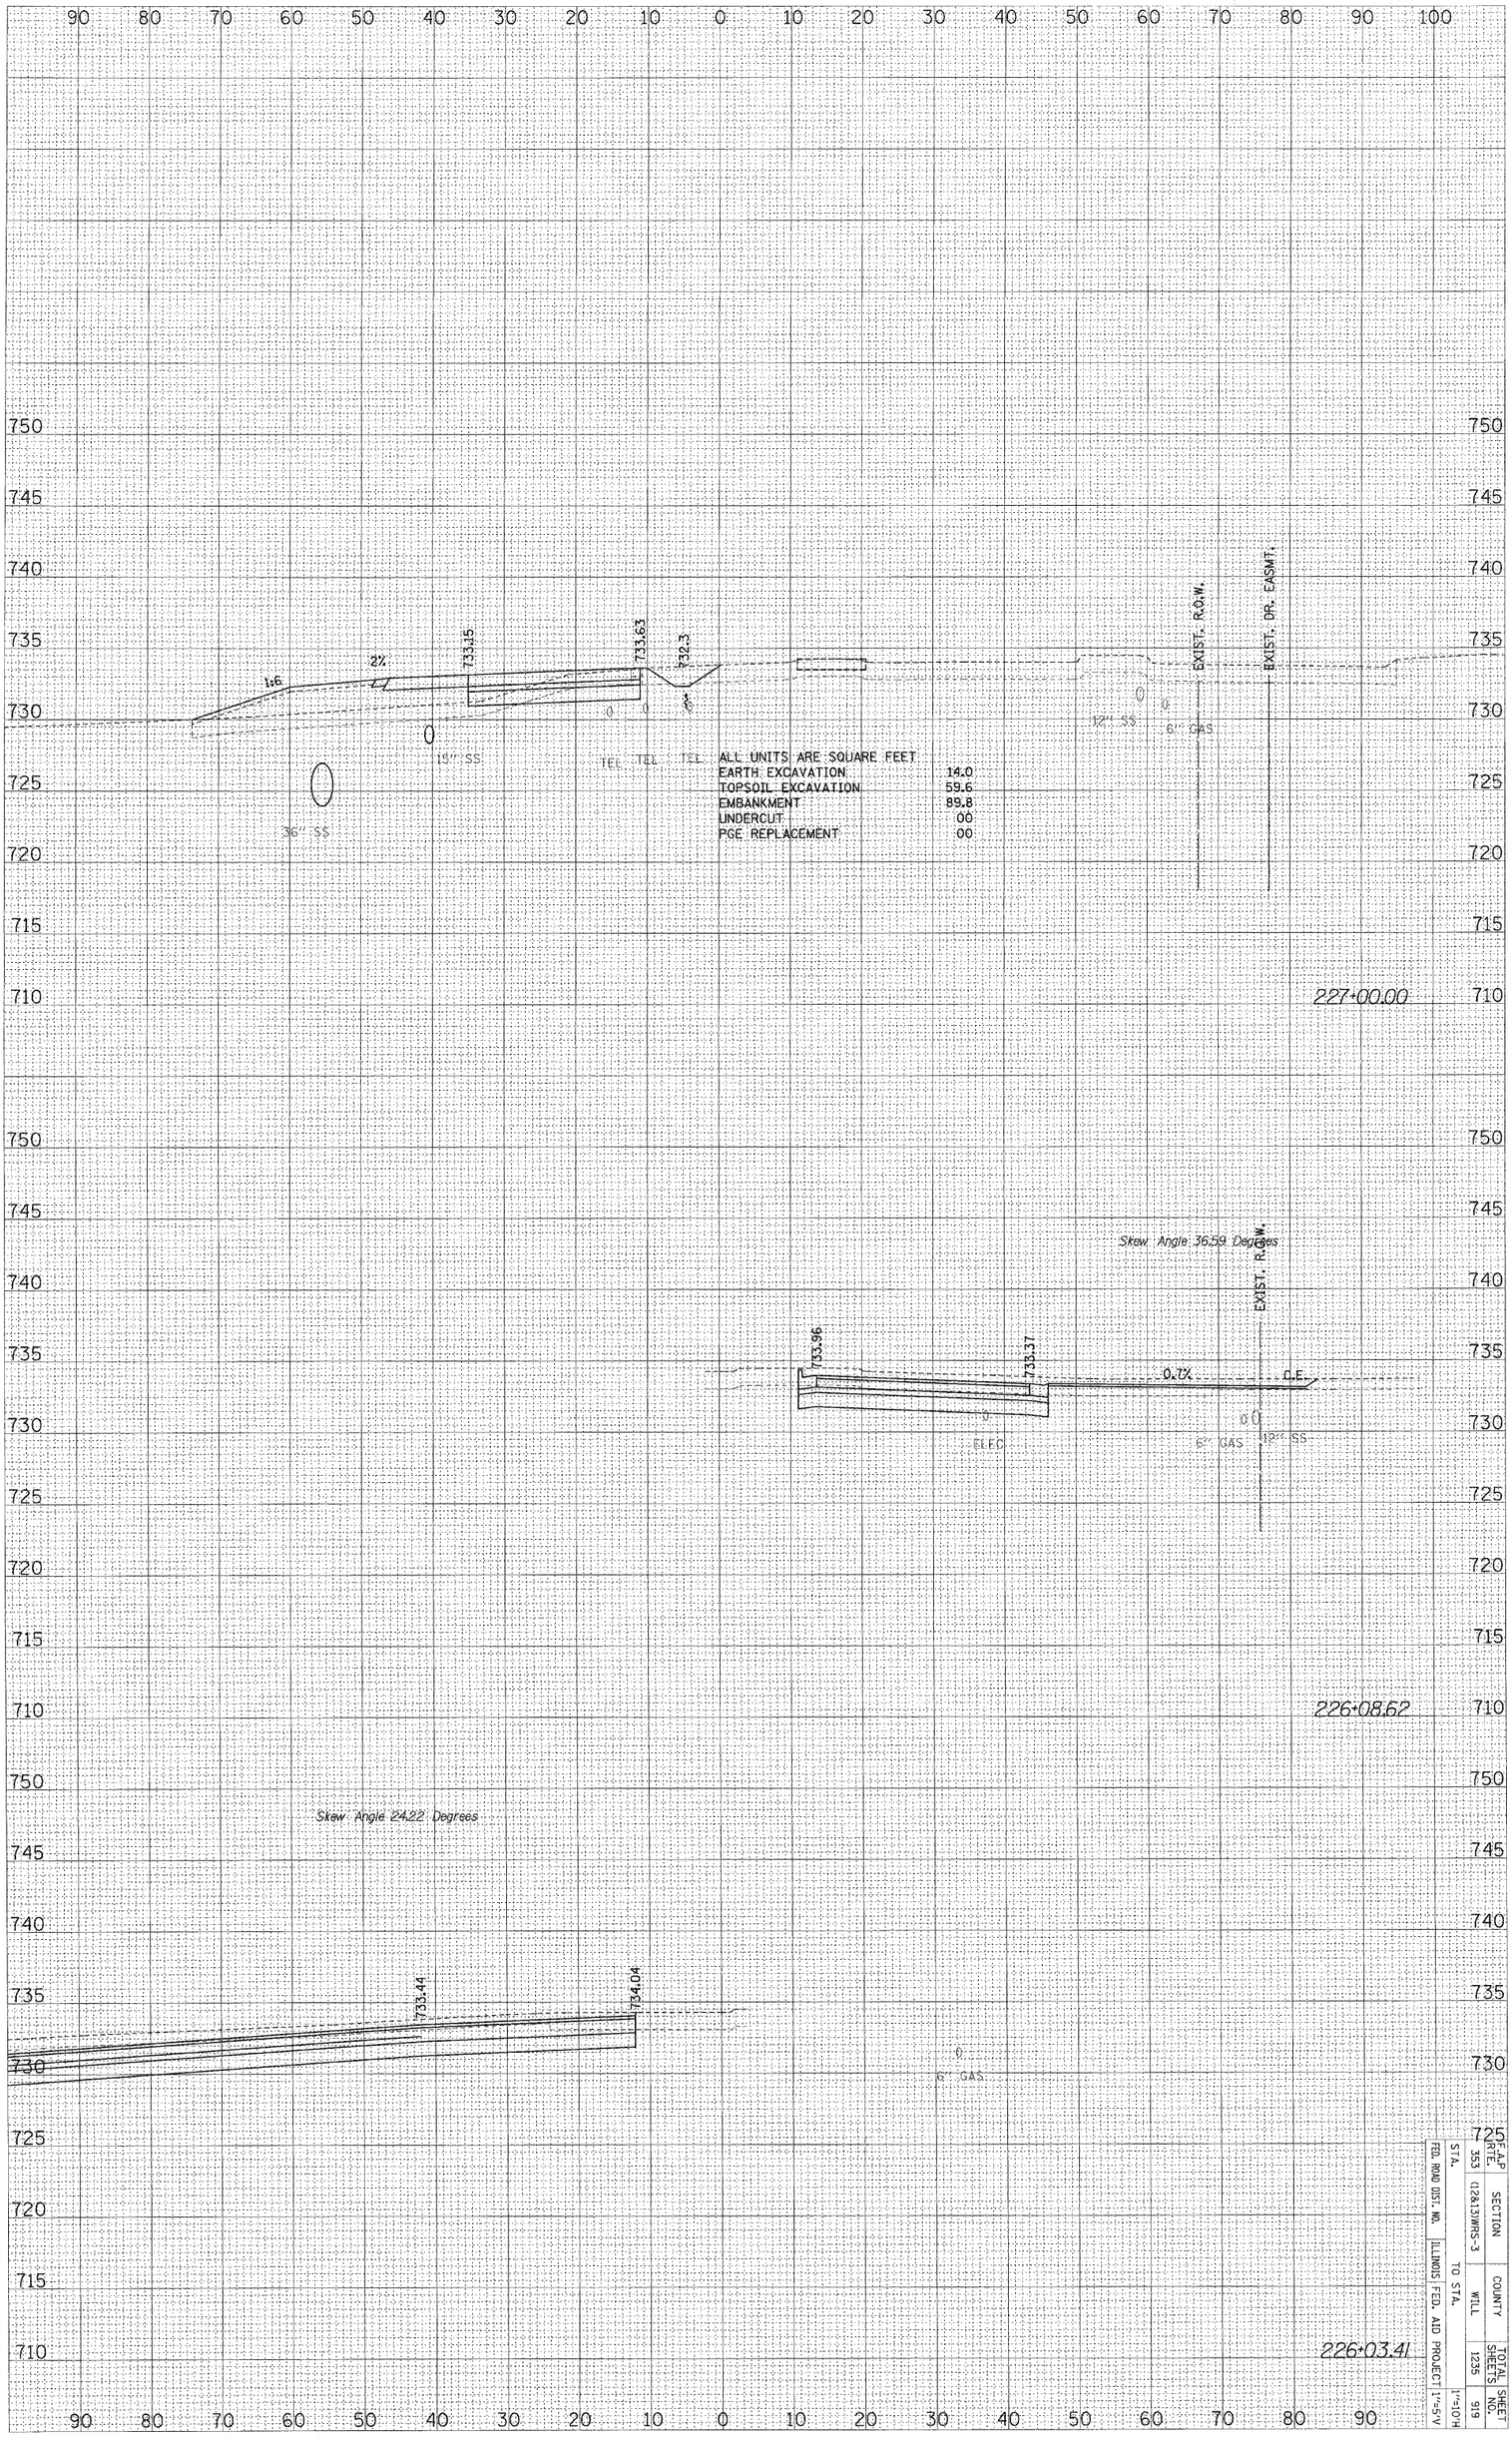

ALL UNITS ARE SQUARE FEET

EARTH EXCAVATION	14.0
TOPSOIL EXCAVATION	59.6
EMBANKMENT	89.8
UNDERCUT	00
PGE REPLACEMENT	00

F.A.P. RTE.	SECTION	COUNTY	TOTAL SHEETS	SHEET NO.
353	(12&13)WRS-3	WILL	1235	919
STA.	TO STA.			
FED. ROAD DIST. NO.	ILLINOIS	FED. AID PROJECT	1"=10'H 1"=5'V	

US ROUTE 30 - STAGE ONE X-SECS

$FILE$ $DATE$