ORIGINAL SURVEY		BY	DATE
NOTE BOOK	SURVEYED		
	PLOTTED		
	TEMPLATE		
NO.	AREAS		
	AREAS CHECKED		

FINAL SURVEY		BY	DATE
NOTE BOOK	SURVEYED		
	PLOTTED		
	TEMPLATE		
NO.	AREAS		
	AREAS CHECKED		

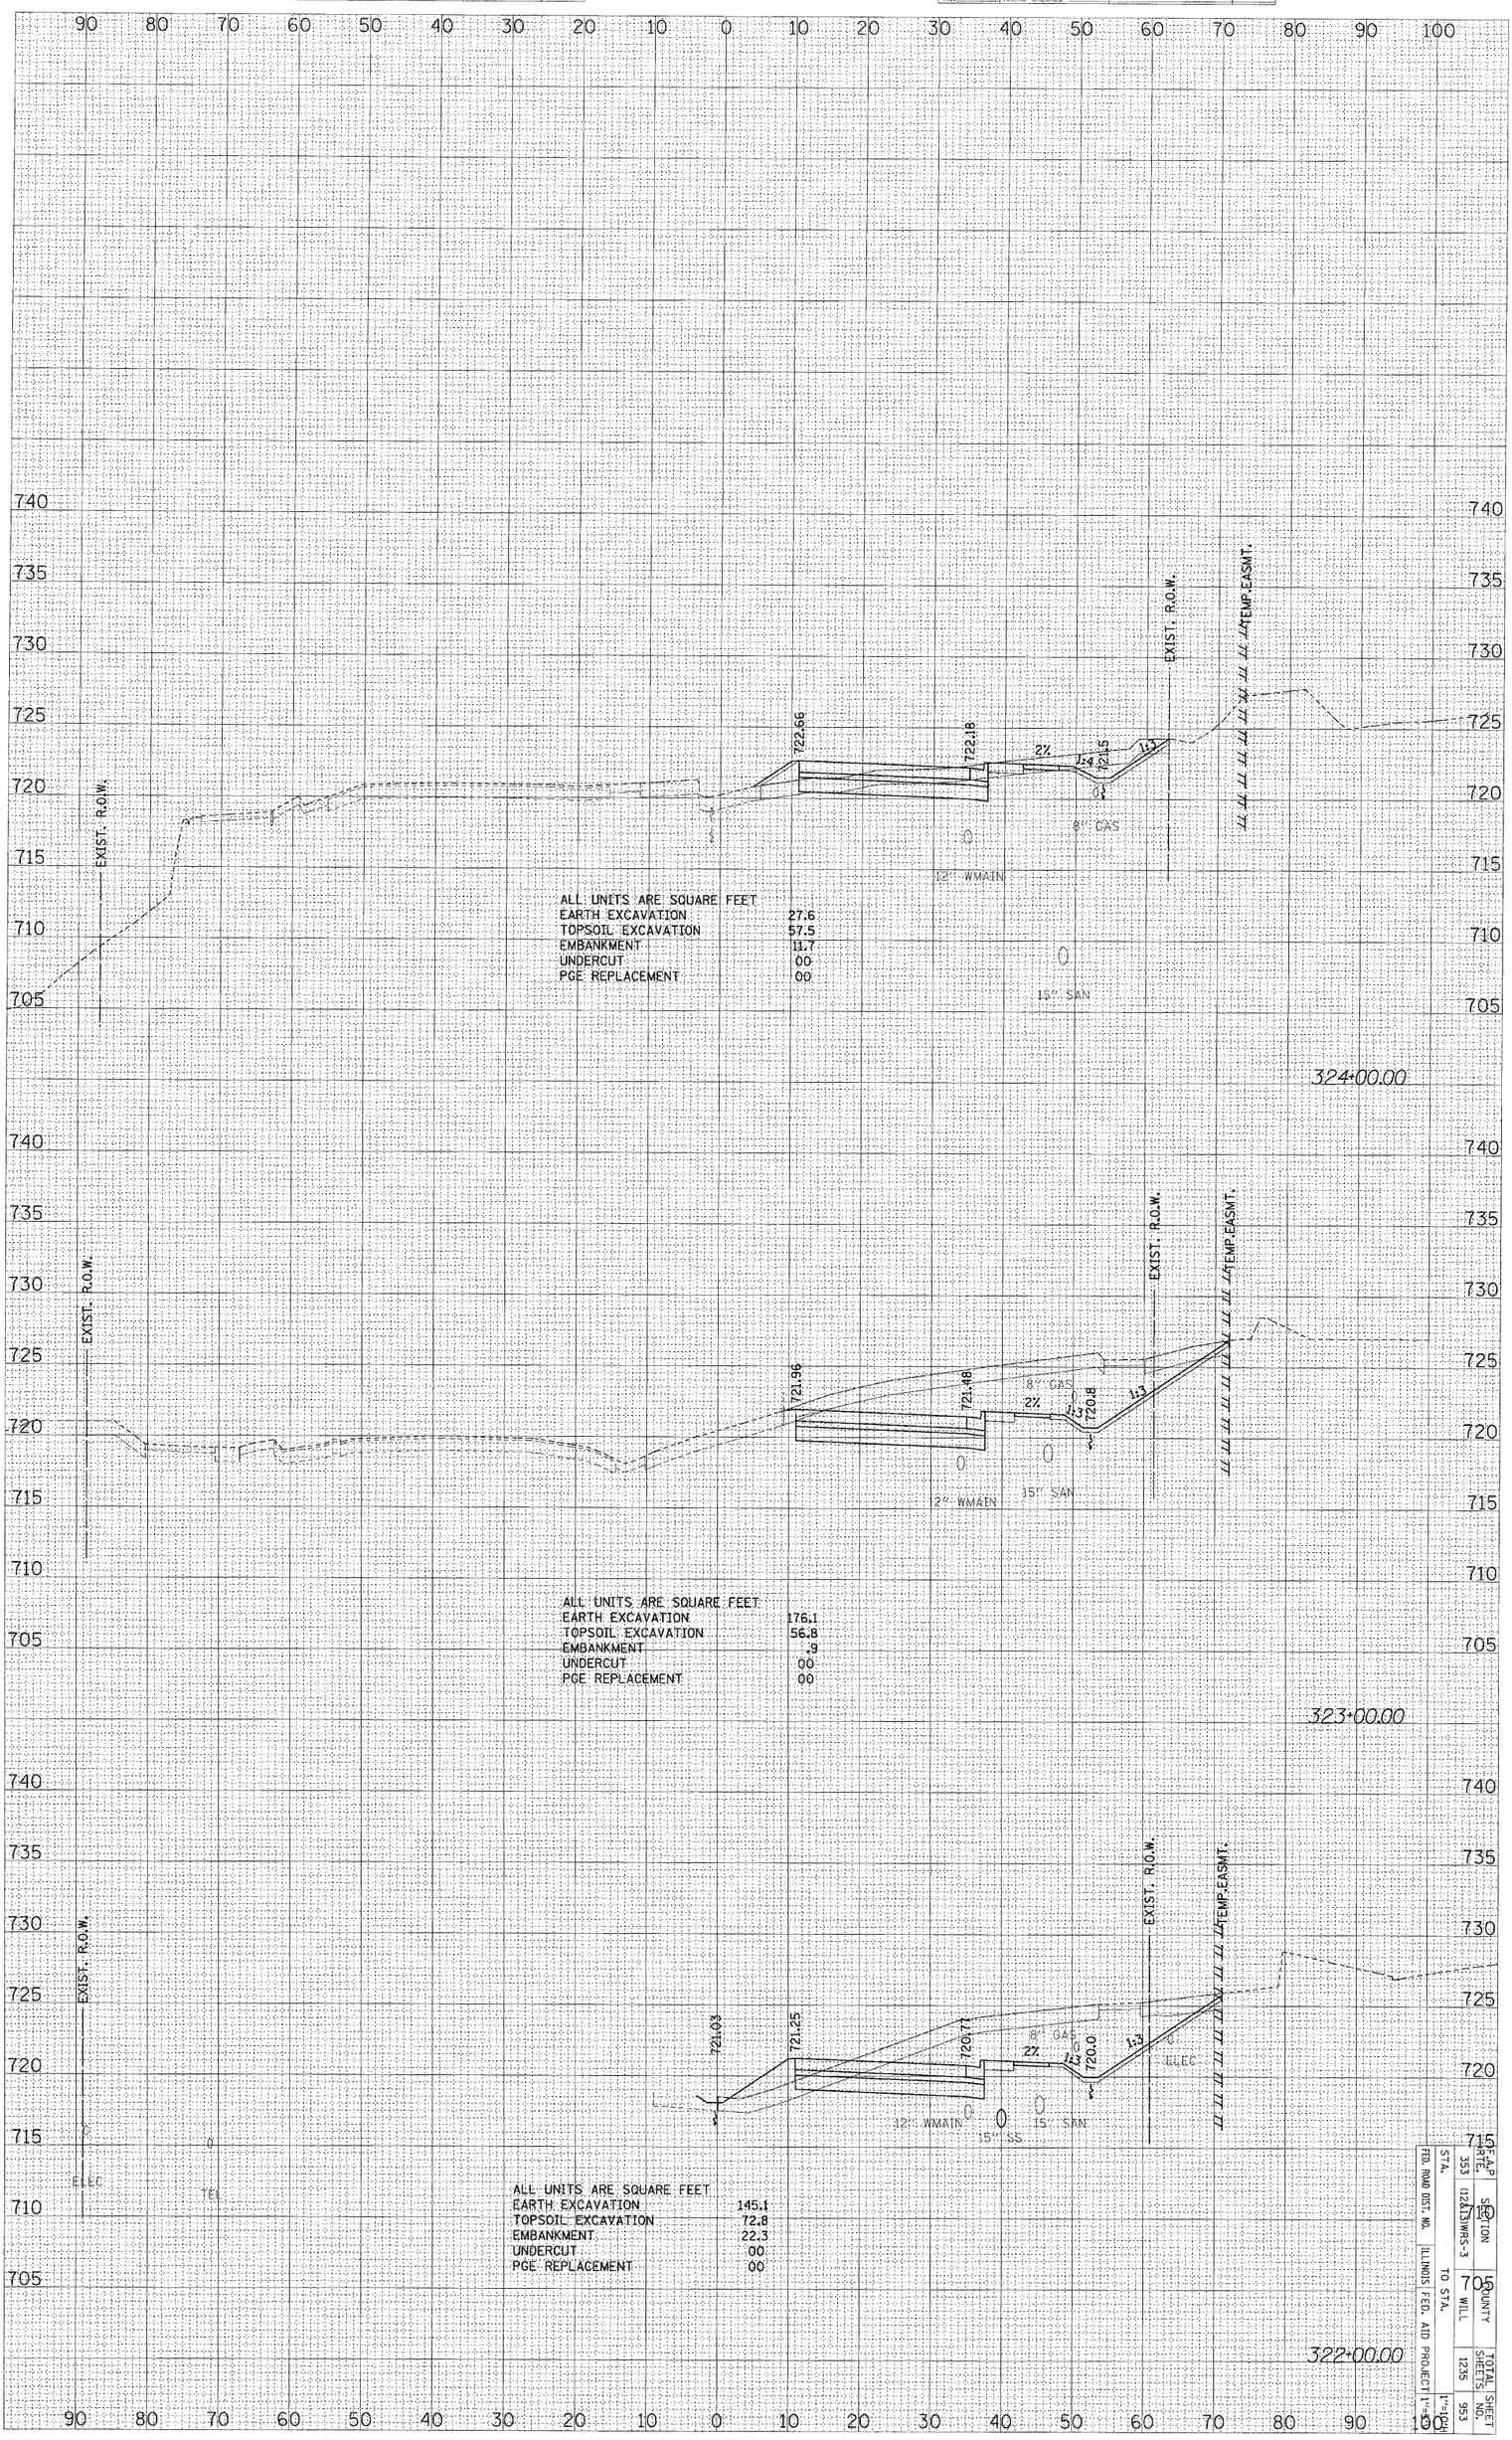

ALL UNITS ARE SQUARE FEET

EARTH EXCAVATION	27.6
TOPSOIL EXCAVATION	57.5
EMBANKMENT	11.7
UNDERCUT	00
PGE REPLACEMENT	00

ALL UNITS ARE SQUARE FEET

EARTH EXCAVATION	176.1
TOPSOIL EXCAVATION	56.8
EMBANKMENT	.9
UNDERCUT	00
PGE REPLACEMENT	00

ALL UNITS ARE SQUARE FEET

EARTH EXCAVATION	145.1
TOPSOIL EXCAVATION	72.8
EMBANKMENT	22.3
UNDERCUT	00
PGE REPLACEMENT	00

FED. ROAD DIST. NO.	ILLINOIS	FED. AID PROJECT
STA. 353 TO STA.	SECTION (12&13)WRS-3	COUNTY WILL
1"=10H 1"=10V	TOTAL SHEETS 1235	SHEET NO. 953

F.A.P. RTE. 70

US ROUTE 30 – STAGE ONE X-SECS

@FILE@ @DATE@