ORIGINAL SURVEY		BY	DATE
	SURVEYED		
	PLOTTED		
NOTE BOOK	TEMPLATE		
	AREAS		
NO.	AREAS CHECKED		

FINAL SURVEY		BY	DATE
	SURVEYED		
	PLOTTED		
NOTE BOOK	TEMPLATE		
	AREAS		
NO.	AREAS CHECKED		

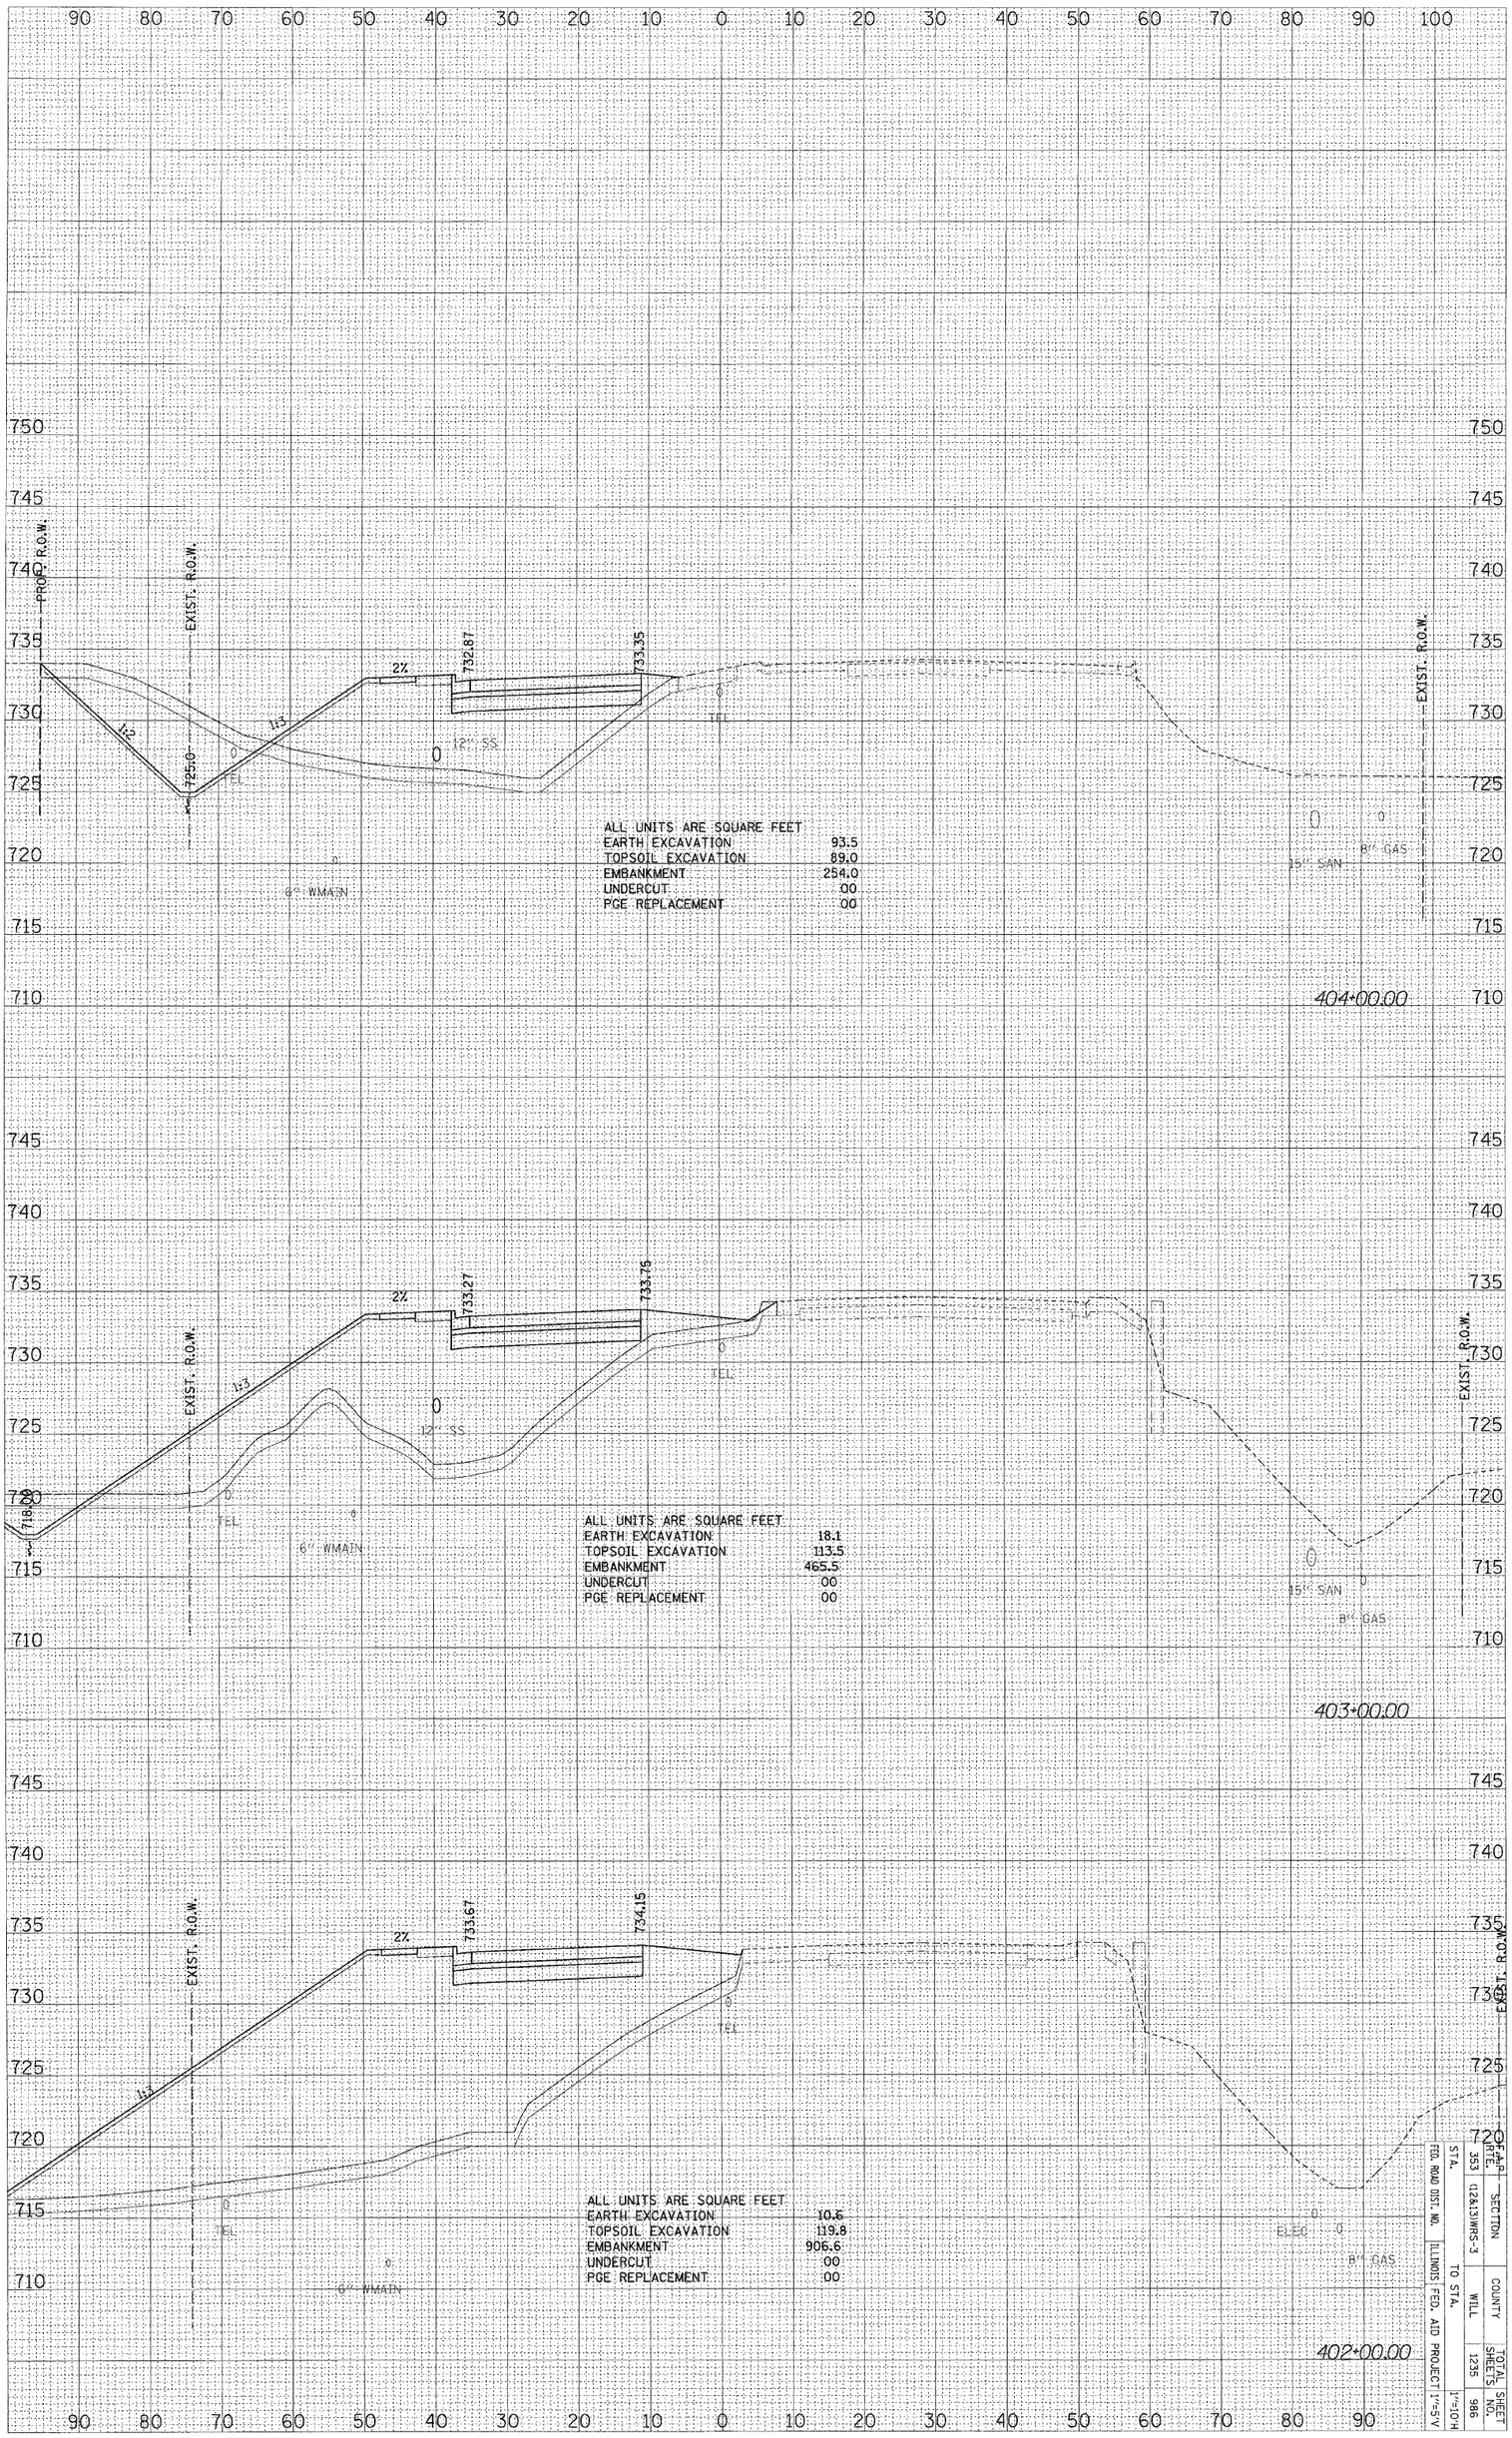

US ROUTE 30 – STAGE ONE X-SECS

FED. RWD DIST. NO.	STATE	SECTION	COUNTY	TOTAL SHEETS	SHEET NO.
ILLINOIS FED. AID PROJECT	353	(12&13)WRS-3	WILL	1235	986
TO STA.					

1"=10'H 1"=5'V

#FILE# #DATE#