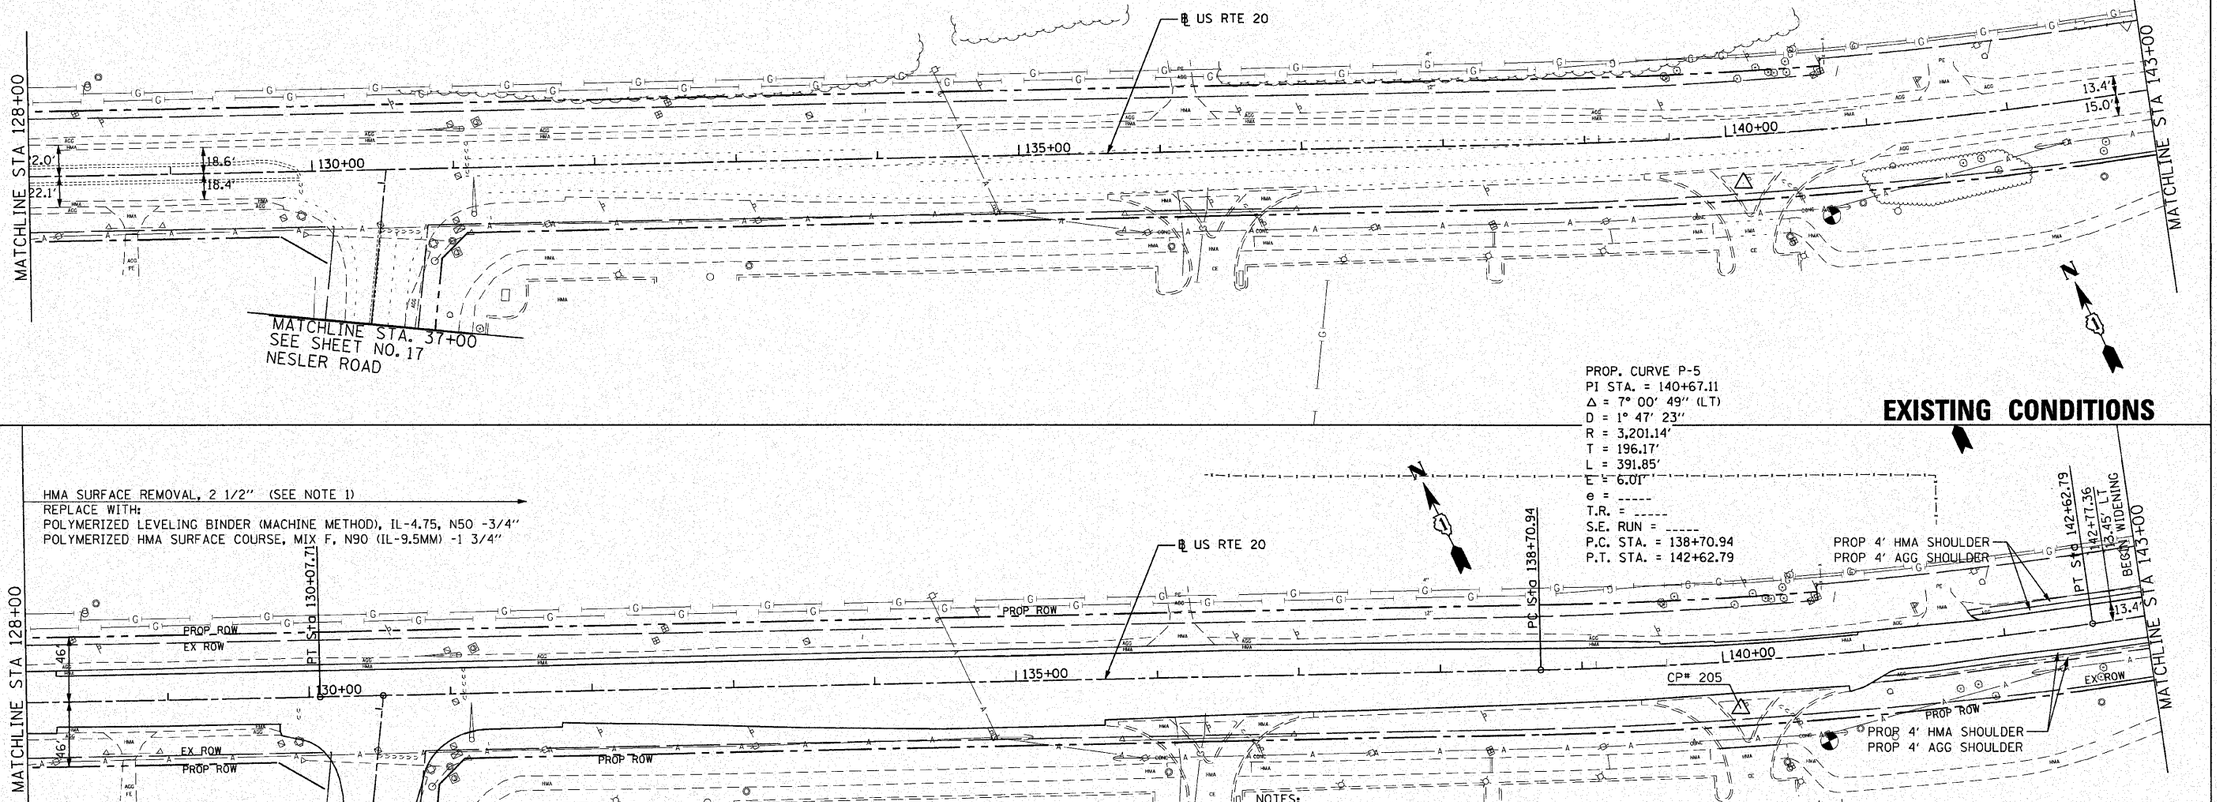

PLAN | SURVEYED | DATE | BY
NOTE BOOK | PLOTTED | QUANTITIES CHECKED | LAM. NOTED | STRUCTURE NOTATIONS CHKD
NO. ____ | PLOT SCALE | R.O.W. CHECKED | P.O.E. | P.O.B. | P.O.T. | P.C.C. | P.T. | P.I. | P.C. | P.O.C. | P.O.A. | P.R