F.A.P RTE.	SECTION	COUNTY	TOTAL SHEETS	SHEET NO.
345	8WRS-2	KANE	72	49
STA. 159+00.00	TO STA.170+34.10			
FED. ROAD DIST. NO.	ILLINOIS	FED. AID PROJECT		

FOR INFORMATION ONLY

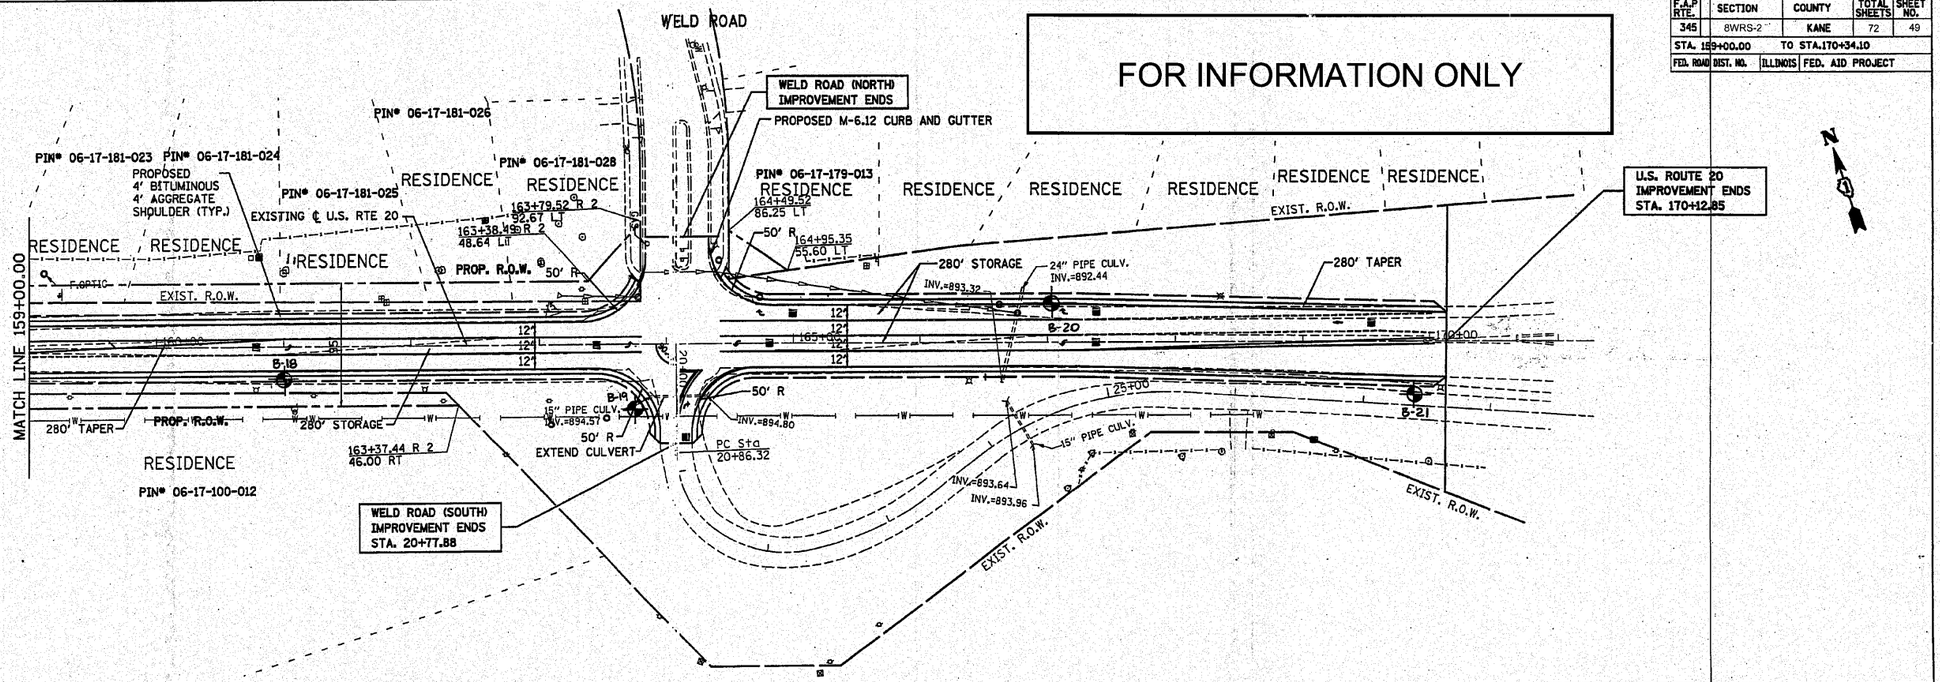

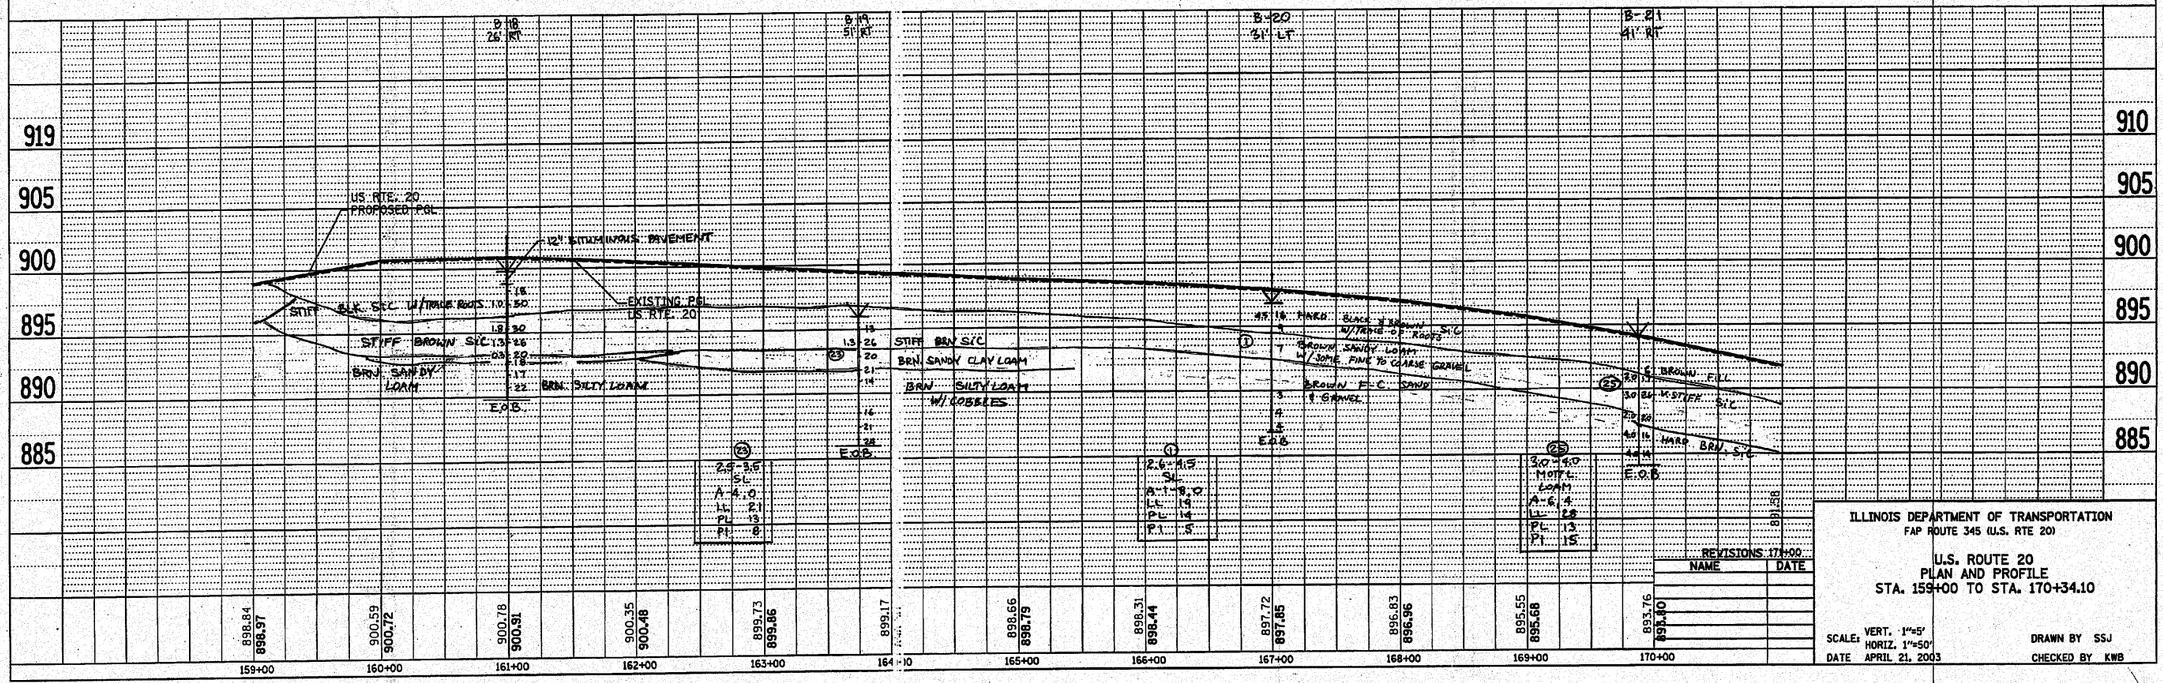

NAME	DATE
REVISIONS 171+00	

ILLINOIS DEPARTMENT OF TRANSPORTATION
FAP ROUTE 345 (U.S. RTE 20)

U.S. ROUTE 20
PLAN AND PROFILE
STA. 159+00 TO STA. 170+34.10

SCALE: VERT. 1"=5'
HORIZ. 1"=50'
DATE APRIL 21, 2003

DRAWN BY SSJ
CHECKED BY KWB