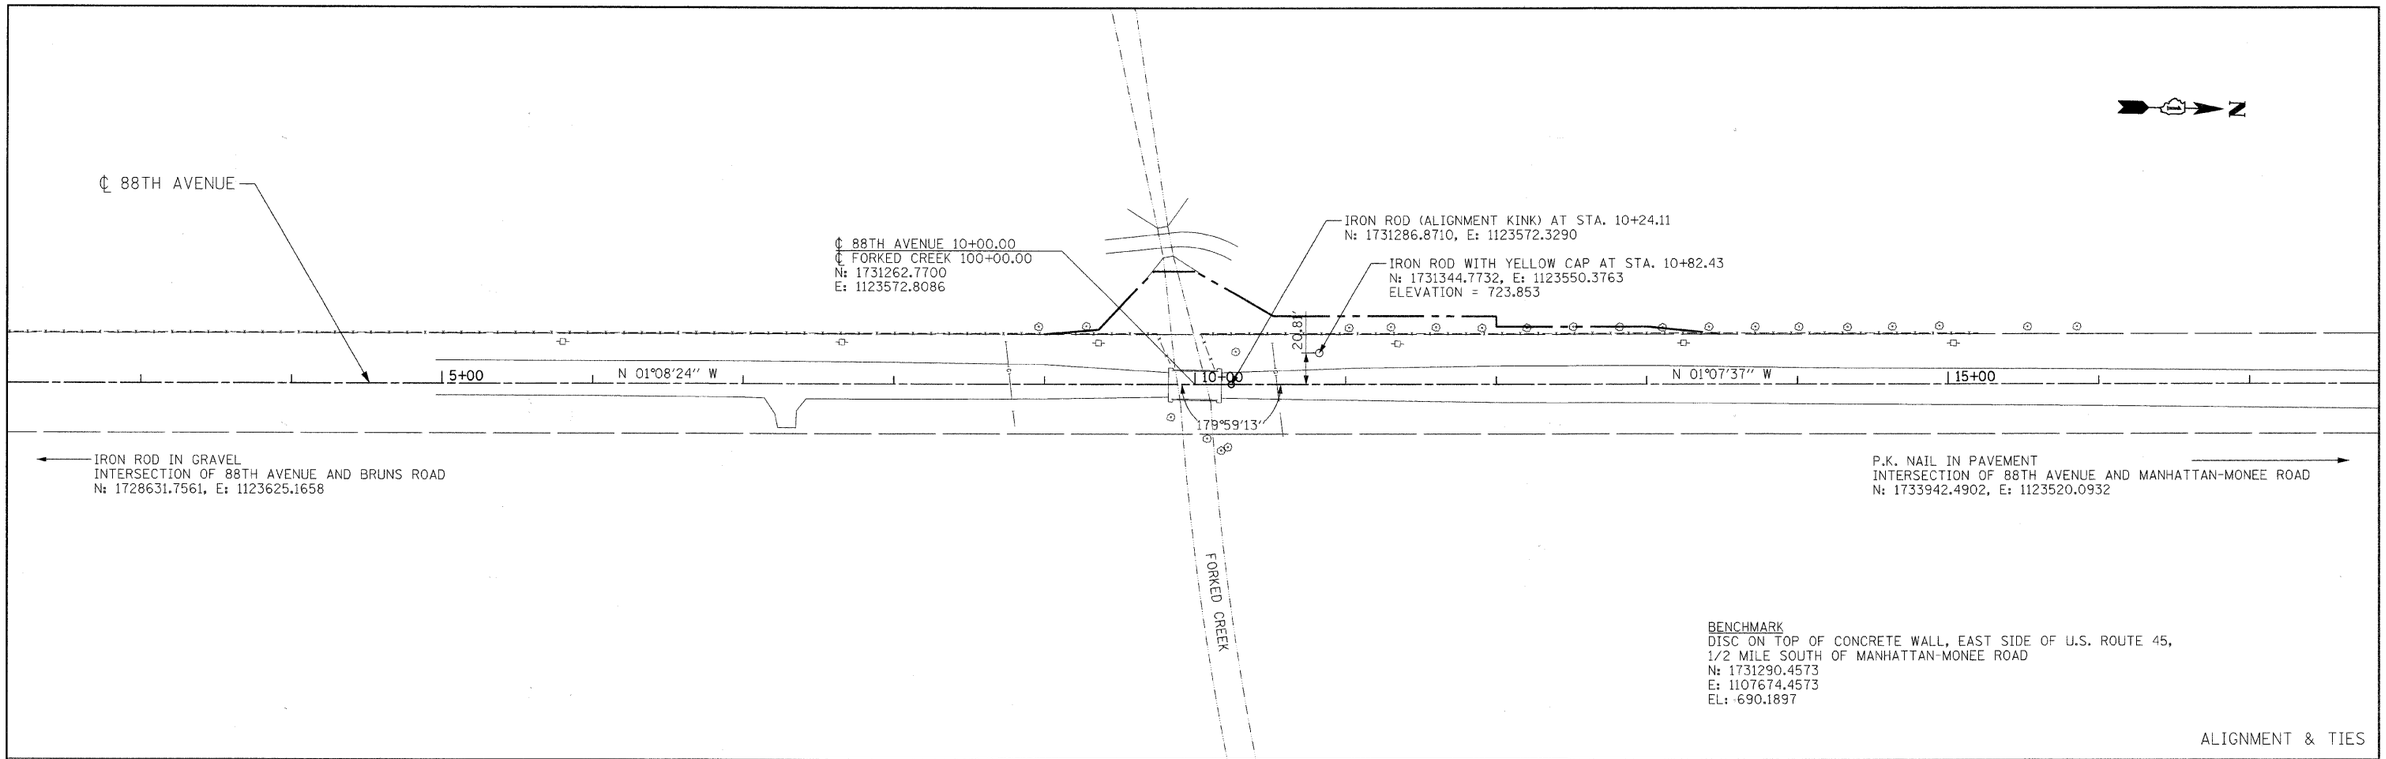

ALIGNMENT & TIES

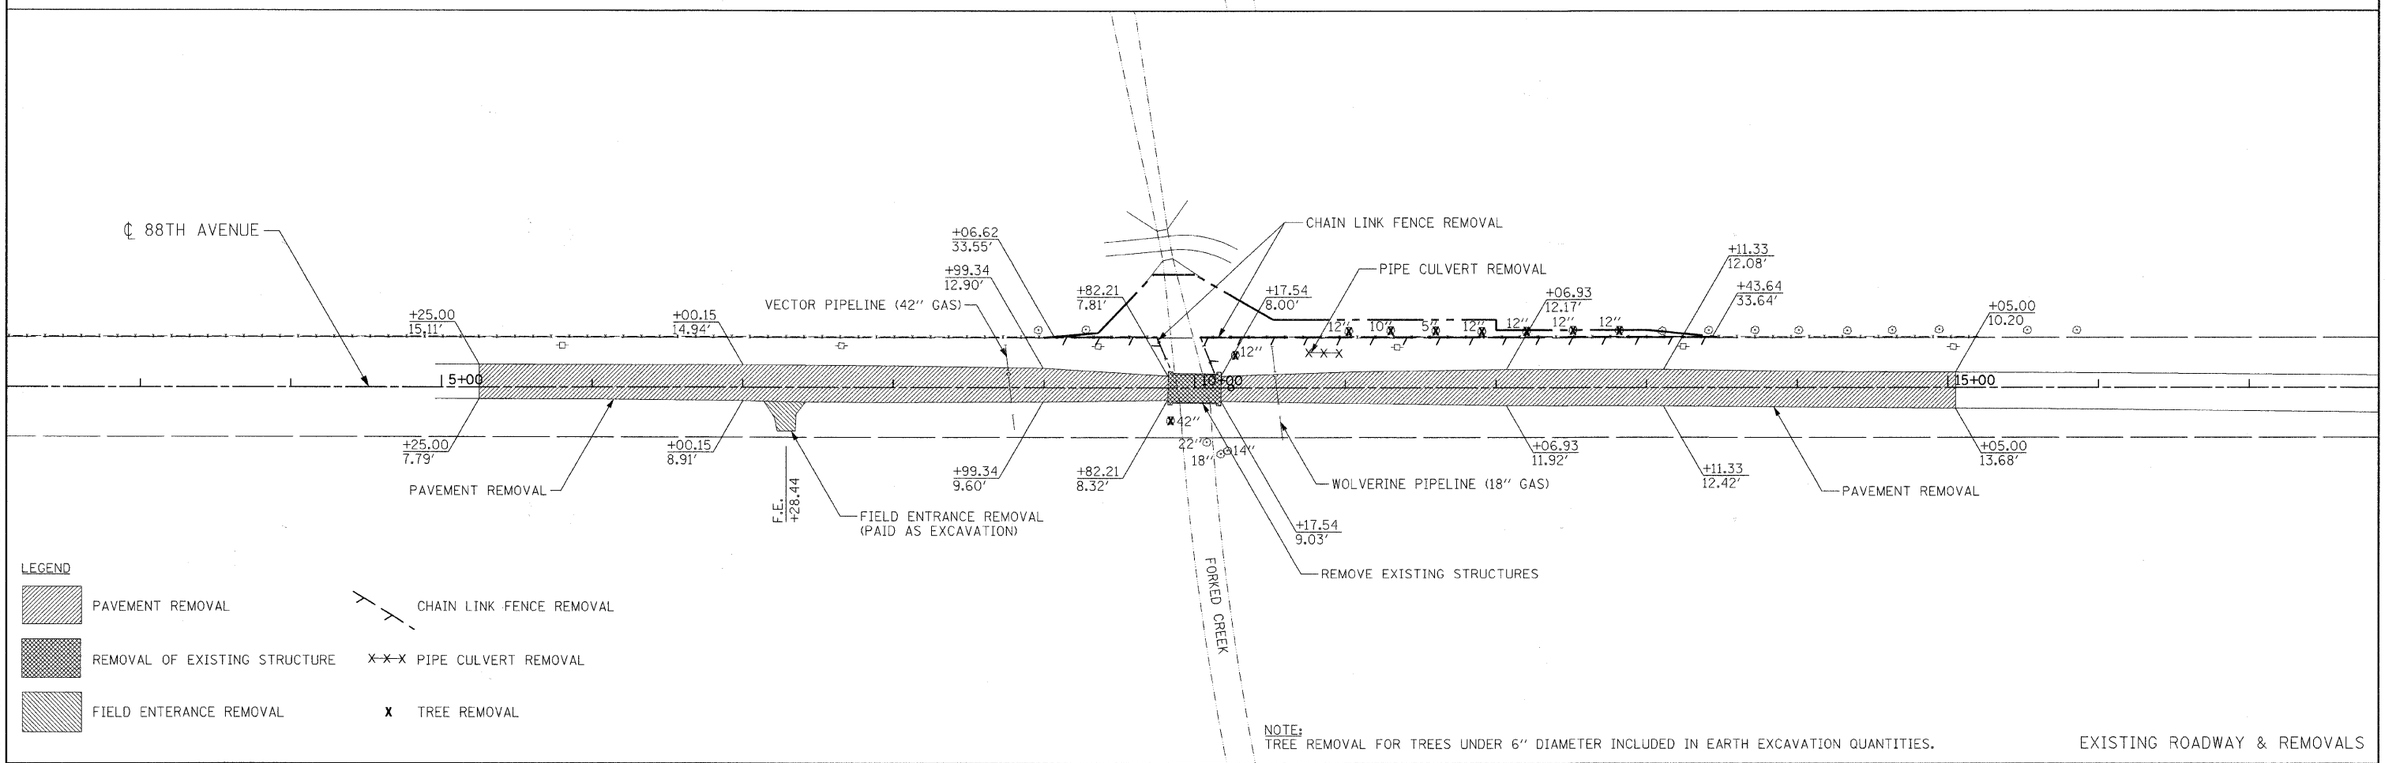

NOTE:
TREE REMOVAL FOR TREES UNDER 6" DIAMETER INCLUDED IN EARTH EXCAVATION QUANTITIES.

EXISTING ROADWAY & REMOVALS

\\AL011A201.DGN,..\XR011A201.DGN,..\BD01A201.DGN,..\AL011A201.DGN,..\XR001A201.DGN,..\RE001A201.DGN,..\SU001A201.DGN
10-25-2010,17:54:56 ROSSPF \\FS-0244\MH\VAULT\D-TRANS.07\2202\207745-001\CIVIL\CADV01 DESIGN\A TENG\SHEET\XR011A201.SHT

FILE NAME = $FILEL$	USER NAME = $USER$	DESIGNED - PFR	REVISED -	STATE OF ILLINOIS DEPARTMENT OF TRANSPORTATION GREEN GARDEN TOWNSHIP 88TH AVENUE (PEOTONE ROAD)	ALIGNMENT & TIES / EXISTING ROADWAY & REMOVALS	F.A. RTE.	SECTION	COUNTY	TOTAL SHEETS / SHEET NO.
		DRAWN - PFR	REVISED -			N/A	03-07118-00-BR	WILL	43 / 8
TENG & ASSOCIATES, INC. ENGINEERS/ARCHITECTS/PLANNERS CHICAGO, ILLINOIS	PLOT SCALE = $SCALE$	CHECKED - KPS	REVISED -					CONTRACT NO. 63156	
	PLOT DATE = 10-25-2010	DATE - 10/27/10	REVISED -		SCALE: 1"=50'	FED. ROAD DIST. NO.	ILLINOIS	FED. AID PROJECT	