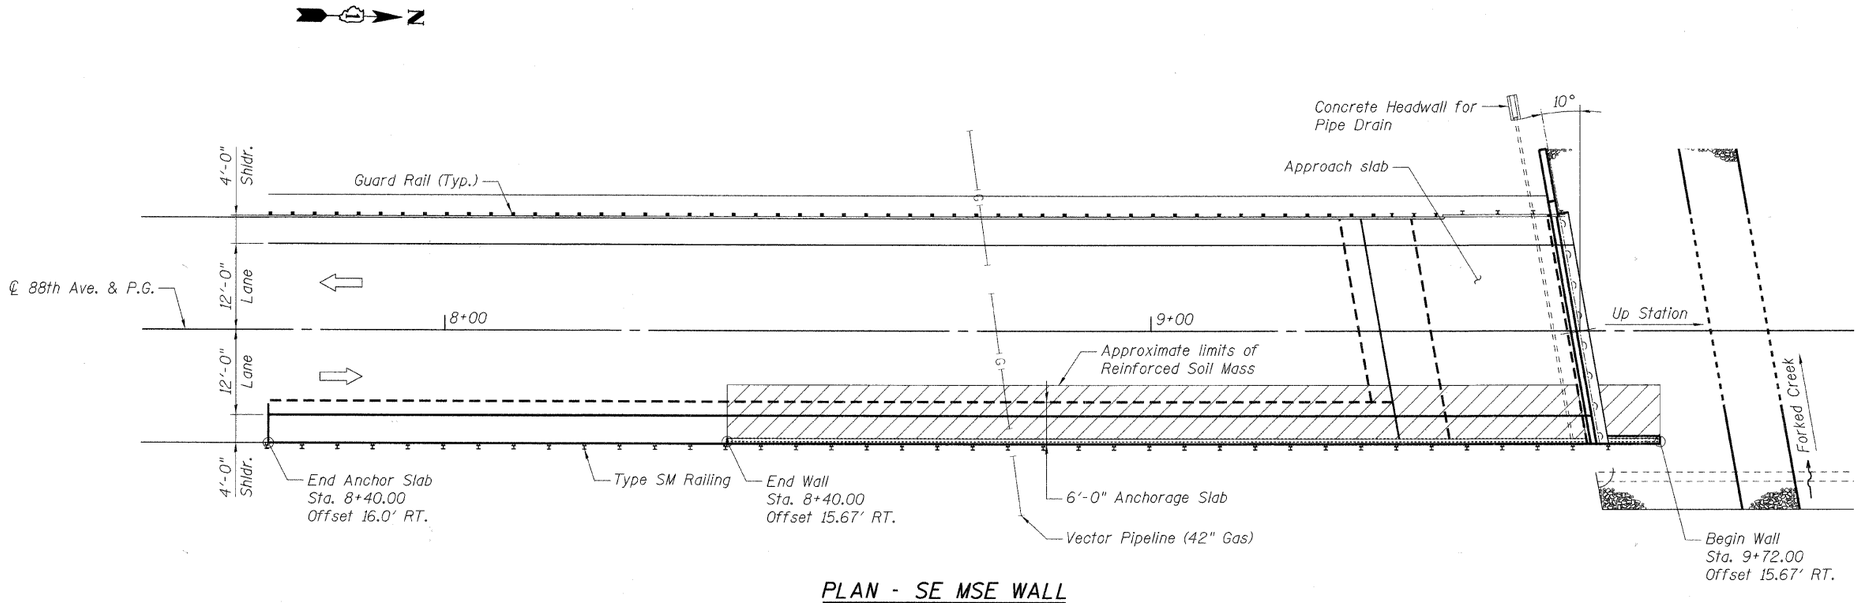

PLAN - SE MSE WALL

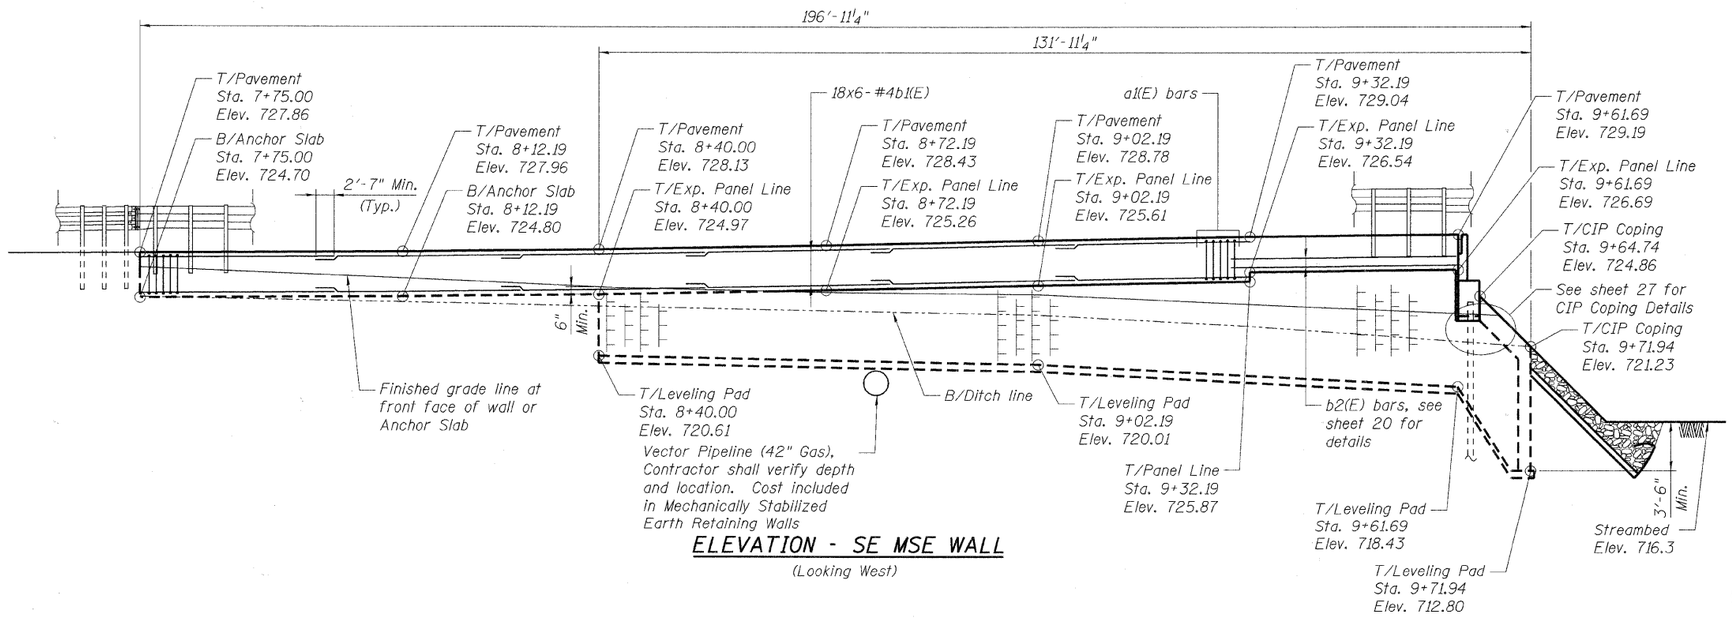

ELEVATION - SE MSE WALL

(Looking West)

NOTE:

Work this sheet with sheets 20, 21, 23, 26 and 28.

..\RS01A201.DGN, ..\RS01A202.DGN, ..\RS01A201.DGN
10-28-2010, 16:46:33 SMORYKP \\FS-0244\VM\VAULT_D-TRANS.07\2202-20745-601\STRUCT\CAD\01 DESIGN\IA TENG\SHEET\RS01A201.SHT

FILE NAME = $FILEL$	USER NAME = $USER$	DESIGNED - KK	REVISED -
		DRAWN - KK	REVISED -
TENG & ASSOCIATES, INC. ENGINEERS/ARCHITECTS/PLANNERS CHICAGO, ILLINOIS	PLOT SCALE = $SCALE$	CHECKED - KPS	REVISED -
	PLOT DATE = 10-28-2010	DATE - 10/27/10	REVISED -

STATE OF ILLINOIS
DEPARTMENT OF TRANSPORTATION
GREEN GARDEN TOWNSHIP
88TH AVENUE (PEOTONE ROAD)

SE MSE WALL
PLAN & ELEVATION

SCALE: N.T.S.

F.A. RTE.	SECTION	COUNTY	TOTAL SHEETS	SHEET NO.
N/A	03-07118-00-BR	WILL	43	25
		CONTRACT NO. 63156		
FED. ROAD DIST. NO.	ILLINOIS	FED. AID PROJECT		