CONSTRUCTION NOTES:

1. THE CONTRACTOR SHALL INSTALL NEW MAST ARM 10' FROM EXISTING MAST ARM. THE EXISTING MAST ARM SHALL NOT BE REMOVED OR DISCONNECTED UNTIL THE PROPOSED MAST ARM IS INSTALLED AND WITH ALL SIGNAL EQUIPMENT OPERATIONAL.

2. THE CONTRACTOR SHALL RELOCATE ALL SIGNAGE TO THE NEW COMBINATION MAST ARM BEFORE REMOVING EXISTING MAST ARM. COST FOR RELOCATION OF SIGNAGE SHALL BE INCLUDED IN COST FOR "REMOVE EXISTING TRAFFIC SIGNAL EQUIPMENT".

3. THE CONTRACTOR SHALL ABANDON THE EXISTING CONDUIT (2 1/2" - 10') . THE EXISTING CABLES SHALL BE PULLED FROM THE NEAREST HANDHOLE BACK TO THE CONTROLLER AND REMOVED. COST FOR CABLE REMOVAL SHALL BE PAID PER FOOT BY "REMOVE ELECTRIC CABLE FROM CONDUIT".

ITEM	STATION	OFFSET	POSSIBLE UTILITY CONFLICT
MA-1	281+21.4	47.0' S	COMED

SCALE
10 0 10 20 30 40 50
FEET

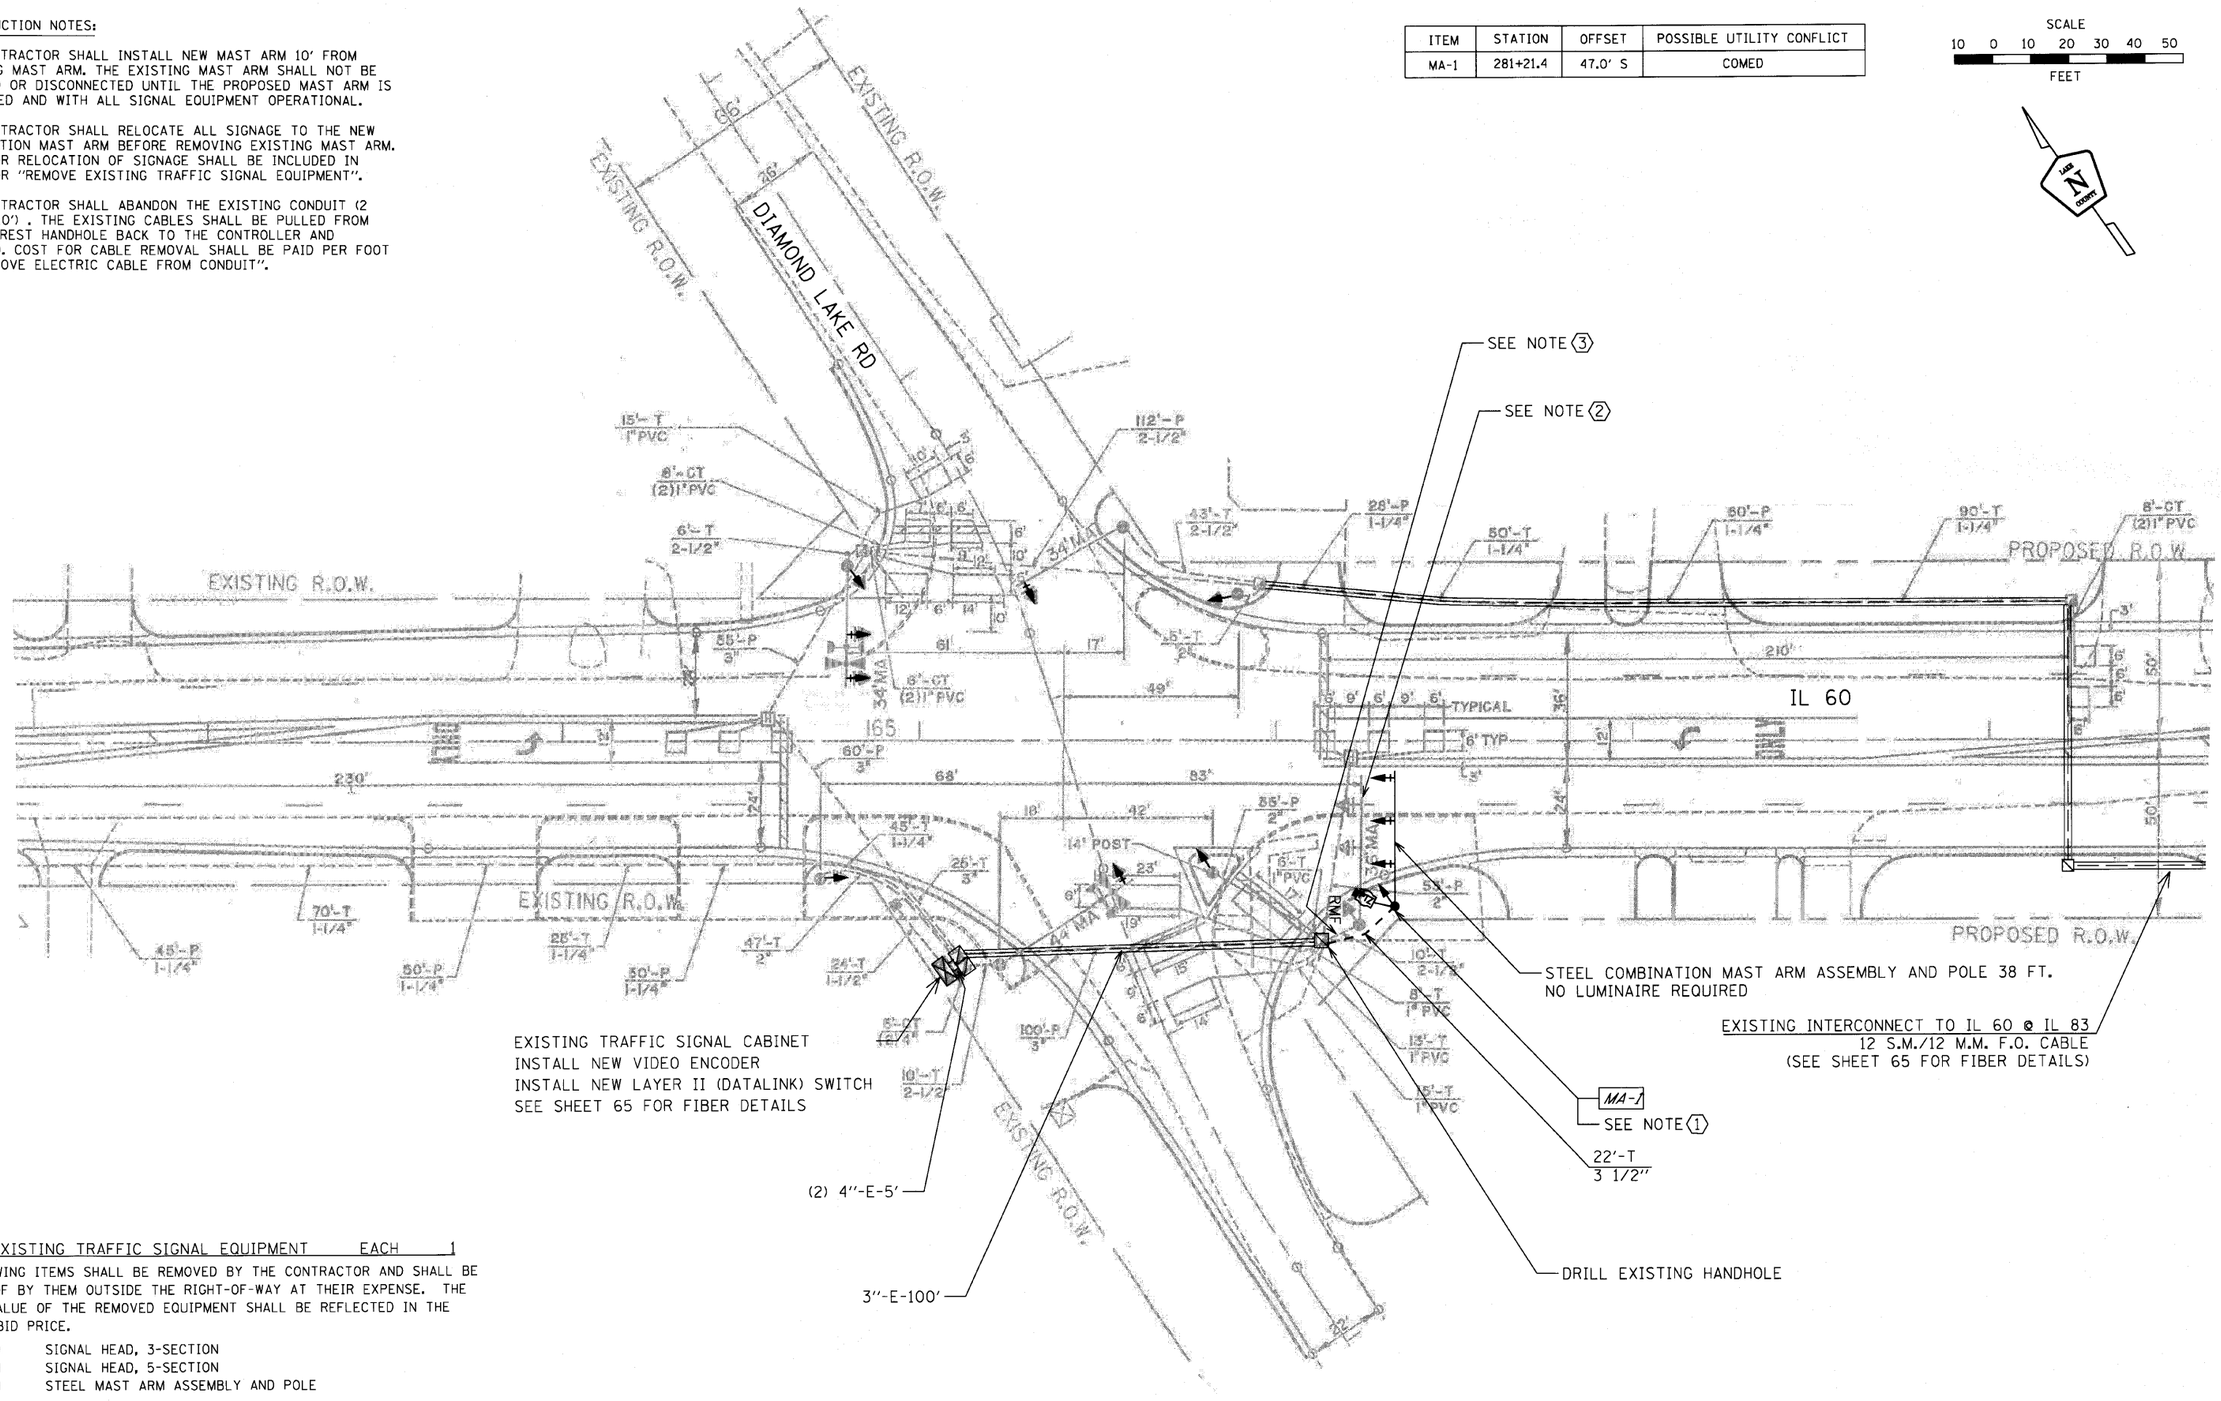

REMOVE EXISTING TRAFFIC SIGNAL EQUIPMENT EACH 1

THE FOLLOWING ITEMS SHALL BE REMOVED BY THE CONTRACTOR AND SHALL BE DISPOSED OF BY THEM OUTSIDE THE RIGHT-OF-WAY AT THEIR EXPENSE. THE SALVAGE VALUE OF THE REMOVED EQUIPMENT SHALL BE REFLECTED IN THE CONTRACT BID PRICE.

2	EACH	SIGNAL HEAD, 3-SECTION
1	EACH	SIGNAL HEAD, 5-SECTION
1	EACH	STEEL MAST ARM ASSEMBLY AND POLE

FILE NAME = $FILE$

LakeCounty Division of Transportation

USER NAME = JM	DESIGNED - DG	REVISED -	STATE OF ILLINOIS DEPARTMENT OF TRANSPORTATION	CAMERA INTERSECTION LOCATION IL 60 @ DIAMOND LAKE RD.
	DRAWN - JM	REVISED -		
PLOT SCALE = 1 INCH = 20 FEET	CHECKED - DG	REVISED -		SCALE: 1"=20'
PLOT DATE = 10-05-2010	DATE - 10-05-2010	REVISED -		

ROUTE	SECTION	SECTION NUMBER	SHEET	SHEETS
FAU 181		09-00999-07-TL	41	72
		VCL-6	CONTRACT NO. 63472	