NEETU INC.
GAHLEY PETROLEUM INC.

NW 1/4, SEC 17, T37N, R10E

LINDA PRICE

COLLEEN & PHILLIP SHIVLEY

VETERANS PARKWAY

PICARDY LANE

PR ℄ LILY CACHE LANE

END IMPROVEMENT
PICARDY LANE
STA 200+73.00

COMB CC&G TB9.18

CONSTRUCTION LIMITS

EX R-O-W LINE

PC CONC SIDEWALK 5

PC CONC SIDEWALK 5
TY A RAMP

+93.88
59.17' LT

+96.10
38.53' LT

+52.36
48.28' LT

+43.56
48.47' LT

+63.04
54.72' LT

+32.18
56.23' LT

+13.26
56.35' LT

+35 C.E.
35'

80' R.

PC STA 24+23.97

PT STA 27+00.15

PC STA 27+67.71

STA 26+85.40 (LILY CACHE LANE) =
STA 200+00.00 (PICARDY LANE)

CURVE 4

STA 23+53.32 (LILY CACHE LANE) =
STA 100+00.00 (VETERANS PARKWAY)

GREAT LAKES
COMMONS, LLC

PROJECT BEGINS
STA 24+24.54

25+00

26

24

23

CURVE 2

PT STA 22+50.99

75° 09' 57"

87° 56' 47"

28'

28'

+36.50
36.75' RT

CURVE 3

60' R.

+50.11
59.79' RT

+91.50
57.11' RT

+18.59
54.72' RT

+30.79
85.06' RT

+31.74
43.78' RT

+58.11
44.28' RT

+60.12
56.33' RT

+84 C.E.
24'

MATCH LINE STA 28+00

N

DAY-N-NITE FOOD MART INC.
FIRST AMERICAN BANK
73880 FAB

BIRCK INVESTMENTS

NOTE:
SEE "INTERSECTION DETAILS" AND "ENTRANCE DETAILS" FOR ADDITIONAL INFORMATION.

**CURVE 3 DATA**
PI STA 25+63.88
Δ = 22° 36' 22" (RT)
D = 8° 11' 06"
R = 700.00'
T = 139.91'
L = 276.18'
E = 13.85'
e = RC
T.R. = 49'
S.E. RUN = 49'
PC STA 24+23.97
PT STA 27+00.15

**CURVE 4 DATA**
PI STA 28+25.08
Δ = 9° 22' 11" (LT)
D = 8° 11' 06"
R = 700.00'
T = 57.36'
L = 114.47'
E = 2.35'
e = RC
TR = 49'
SE RUN = 49'
PC STA 27+67.71
PT STA 28+82.19

0' 20' 40'

WALSH BOLINGBROOK LLC

SW 1/4, SEC 17, T37N, R10E

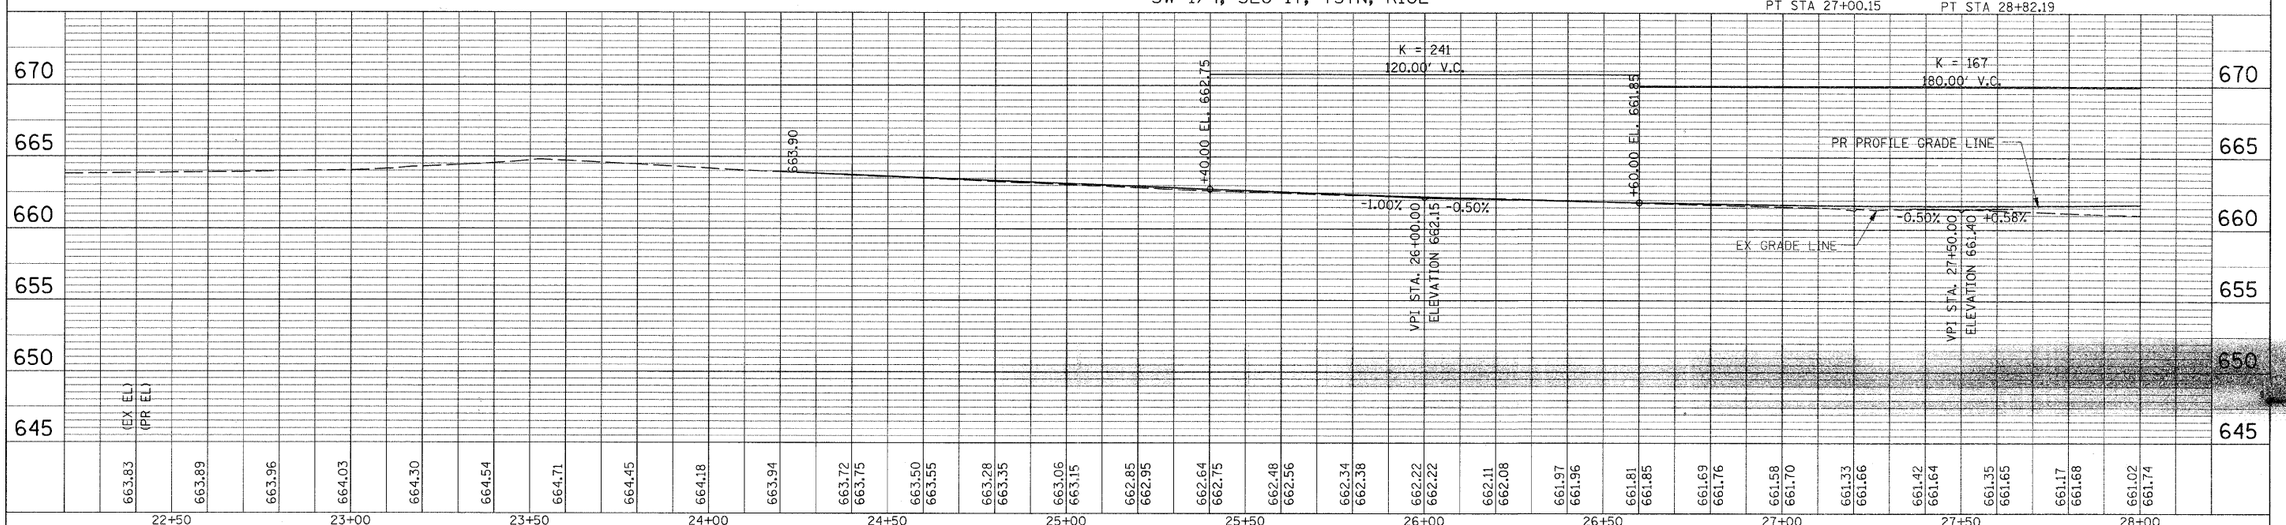


| | | | |
|---|---|---|---|
| FILE NAME = G:\S09021\CADD_Sheets\9021PP01.dgn | USER NAME = IE Consultants | DESIGNED - | REVISED - |
| | | DRAWN - | REVISED - |
| | PLOT SCALE = 20.0000 ' / IN. | CHECKED - | REVISED - |
| | PLOT DATE = 10/22/2010 | DATE - | REVISED - |

**STATE OF ILLINOIS**
**DEPARTMENT OF TRANSPORTATION**

**LILY CACHE LANE**
**PLAN AND PROFILE**

SCALE: | SHEET NO. OF SHEETS | STA. 23+00 TO STA. 28+00

| F.A.U. RTE. | SECTION | COUNTY | TOTAL SHEETS | SHEET NO. |
|---|---|---|---|---|
| 1578 | 06-00046-01-PV | WILL | 244 | 69 |
| | | CONTRACT NO. 63503 | | |
| | ILLINOIS FED. AID PROJECT | | | |

PLAN: SURVEYED | PLOTTED | ALIGNMENT CHECKED | PT. OF BEG. CHECKED | CADD FILE NAME | NOTE BOOK | NO. | BY | DATE

PROFILE: SURVEYED | PLOTTED | GRADES CHECKED | B.M. NOTED | STRUCTURE NO'S/MK'S CHKD | NOTE BOOK | NO. | BY | DATE