NE 1/4, SEC 17, T37N, R10E

BOLINGBROOK PARK DISTRICT

BOLINGBROOK PARK DISTRICT

PR ℄ LILY CACHE LANE

CURVE 5 DATA
PI STA 52+41.67
△ = 1° 22′ 02″ (LT)
D = 0° 15′ 00″
R = 22,918.31′
T = 273.45′
L = 546.88′
E = 1.63′
e = NC
PC STA 49+68.22
PT STA 55+15.10

N

0′ 20′ 40′

MATCH LINE STA 47+75

MATCH LINE STA 52+75

10′ CC&G TRANSITION
TB9.18 TO TB6.18

+91.97
19.50′ LT

+05.97
19.50′ LT

3′ R

+11.97
27.50′ LT

+85.97
27.50′ LT

+98.29

+10.29

+87.98

TAPER RATE 15.9:1

PC STA 49+68.22

+74.98

+84.98

50+00

3′ R

5.5′ R

5.5′ R

+66.75

+76.75

CONSTRUCTION LIMITS

COMB CC&G TB9.12

PC CONC SIDEWALK 5

EX R-O-W LINE

CURVE 5

8′

55′

100′

45′

27.5′

22′

4.5′

CONC MED TSB9.12
(W/RAMPED NOSE)
SEE STD 606301

PC CONC SIDEWALK 5

COMB CC&G TB9.12

COMB CC&G TB9.18

CONC MED TSB9.12
(W/RAMPED NOSE)
SEE STD 606301

EX R-O-W LINE

CONSTRUCTION LIMITS

PC CONC SIDEWALK 5

15′ R.
(TYP.)

PC CONC SIDEWALK 5

+25 C.E.
26′

TY A RAMP

+62 C.E.
25′

TY A RAMP

MARY & KEITH KALMANEK

SE 1/4, SEC 17, T37N, R10E

PROTESTANT EPISCOPAL CHURCH
IN THE DIOCESE OF CHICAGO

NOTE:
SEE "INTERSECTION DETAILS"
AND "ENTRANCE DETAILS"
FOR ADDITIONAL INFORMATION.

PLAN
SURVEYED
PLOTTED
DRAWN
CHECKED
BY
DATE
NOTE BOOK
NO.
ALIGNMENT CHECKED
RT. OF WAY CHECKED
ADD'L FIL NAME

PROFILE
SURVEYED
PLOTTED
DRAWN
CHECKED
B.M. NOTED
STRUCTURE NOTATNS CHKD
BY
DATE
NOTE BOOK
NO.

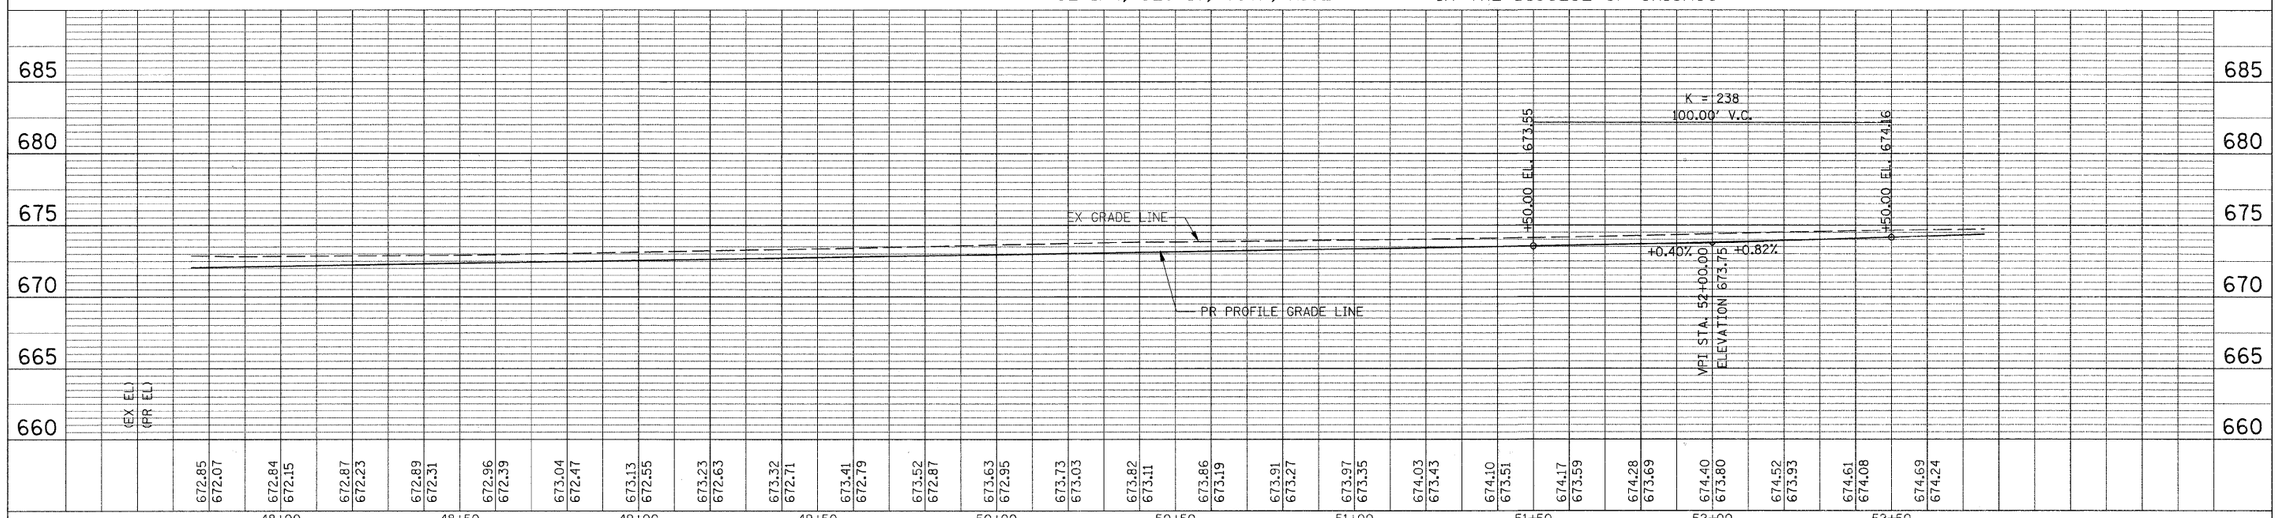

FILE NAME = G:\S09021\CADD_Sheets\9021PP06.dgn	USER NAME = IE Consultants	DESIGNED -	REVISED -	STATE OF ILLINOIS DEPARTMENT OF TRANSPORTATION	LILY CACHE LANE PLAN AND PROFILE
		DRAWN -	REVISED -		
	PLOT SCALE = 20.0000 ′ / IN.	CHECKED -	REVISED -		SCALE: SHEET NO. OF SHEETS STA. 47+75 TO STA. 52+75
	PLOT DATE = 10/22/2010	DATE -	REVISED -		

F.A.U. RTE.	SECTION	COUNTY	TOTAL SHEETS	SHEET NO.
1578	06-00046-01-PV	WILL	244	74
		CONTRACT NO. 63503		
		ILLINOIS FED. AID PROJECT		