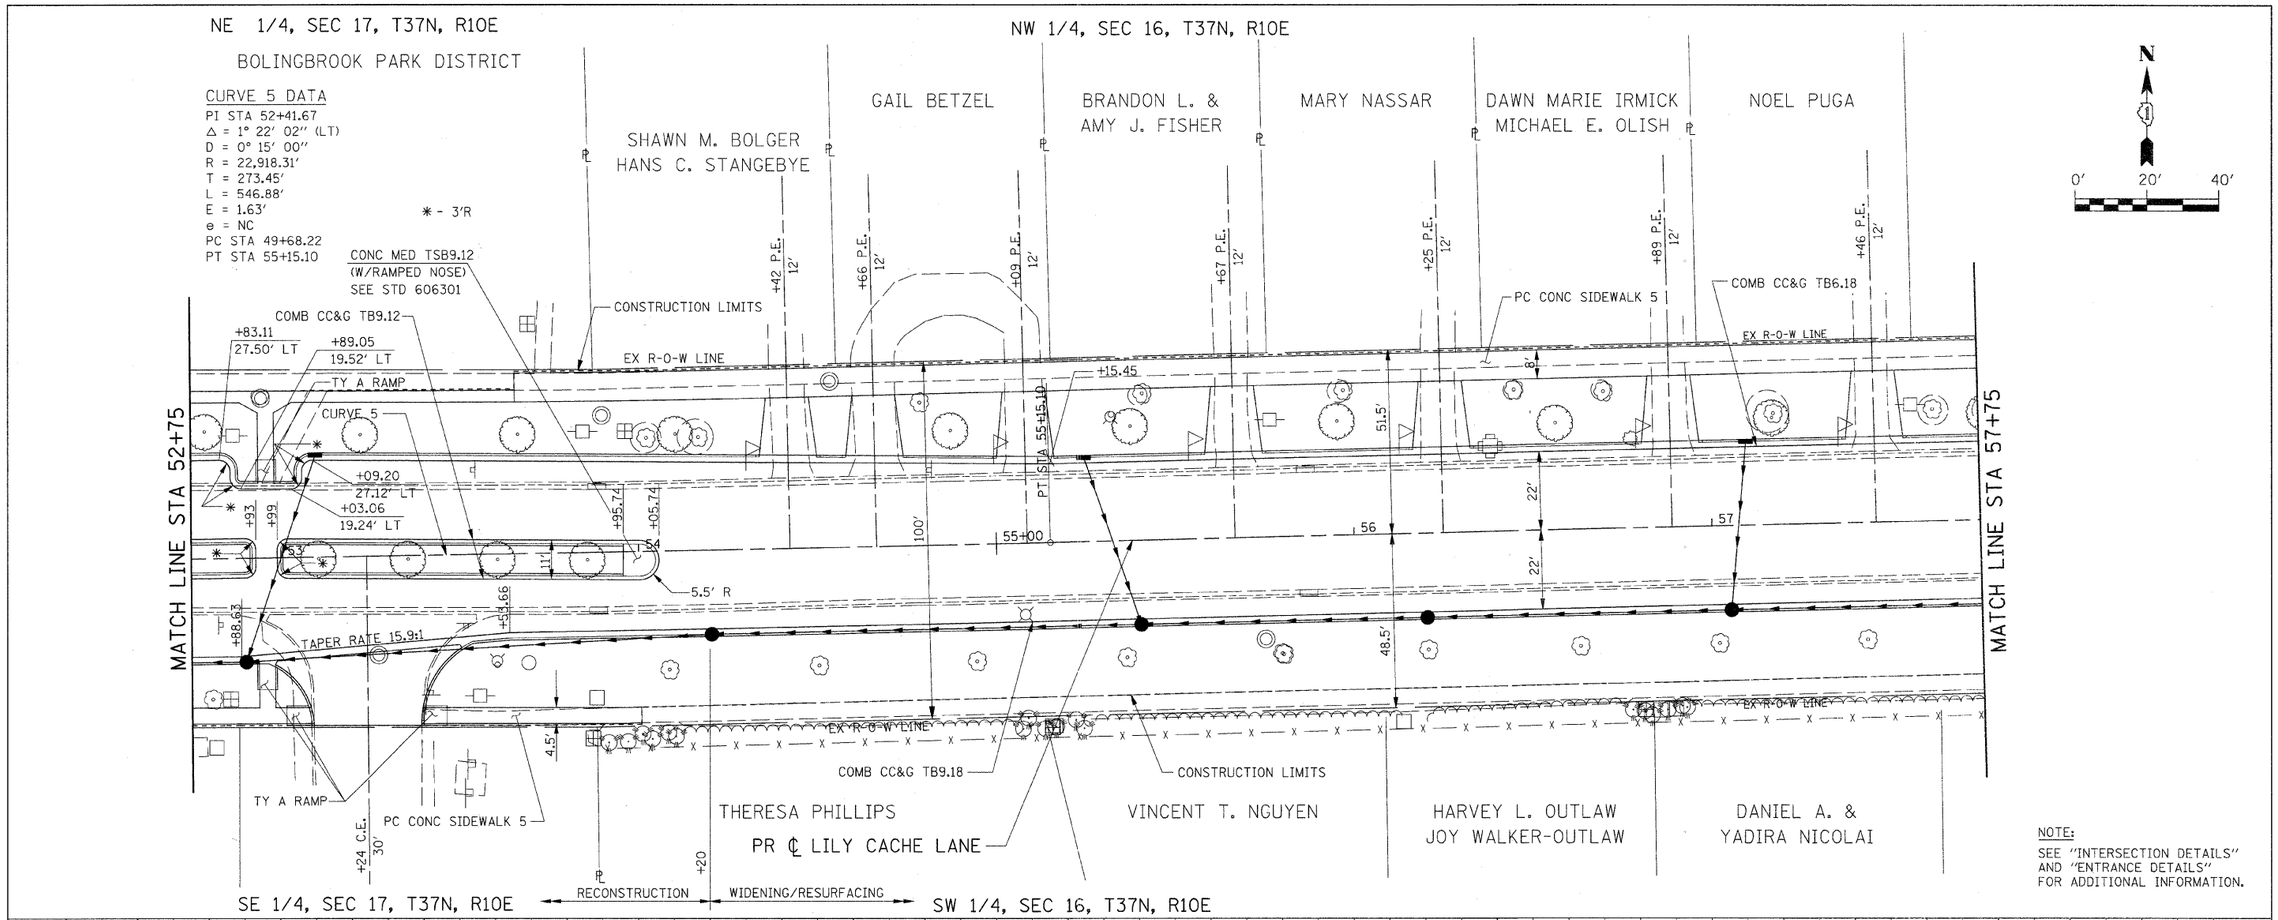

FILE NAME = G:\S09021\CADD_Sheets\9021PP07.dgn	USER NAME = IE Consultants	DESIGNED -	REVISED -
		DRAWN -	REVISED -
	PLOT SCALE = 20.0000 ' / IN.	CHECKED -	REVISED -
	PLOT DATE = 10/22/2010	DATE -	REVISED -

STATE OF ILLINOIS
DEPARTMENT OF TRANSPORTATION

LILY CACHE LANE
PLAN AND PROFILE

SCALE: | SHEET NO. OF SHEETS | STA. 52+75 TO STA. 57+75

F.A.U. RTE.	SECTION	COUNTY	TOTAL SHEETS	SHEET NO.
1578	06-00046-01-PV	WILL	244	75

CONTRACT NO. 63503

ILLINOIS FED. AID PROJECT