CURVE 6 DATA	CURVE 7 DATA
PI STA 78+59.01	PI STA 81+04.20
Δ = 2° 25′ 27″ (RT)	Δ = 2° 28′ 47″ (LT)
D = 1° 00′ 00″	D = 1° 00′ 00″
R = 5,729.58′	R = 5,729.58′
T = 121.23′	T = 124.00′
L = 242.42′	L = 247.97′
E = 1.28′	E = 1.34′
e = NC	e = NC
PC STA 77+37.78	PRC STA 79+80.20
PRC STA 79+80.20	PT STA 82+28.17

NW 1/4, SEC 16, T37N, R10E

NE 1/4, SEC 16, T37N, R10E

PR ℄ LILY CACHE LANE

VILLAGE OF BOLINGBROOK

EX 10′ WIDE BIKE PATH

COMMONWEALTH EDISON CO

CAROLE & AMBROSE TOWE

N

0′ 20′ 40′

COMB CC&G TB9.18

COMB CC&G TB9.12

CONSTRUCTION LIMITS

EX R-O-W LINE

MATCH LINE STA 78+00

CURVE 6

+48

PRC STA 79+80.20

+25.00
2.97′ LT

22′

11′

22′

TAPER RATE 15.9:1

78

+39.00
7.10′ RT
3′ R

79

80+00

+57.36
5.50′ LT

±86.8

+95.80
2.50′ LT

100′

27.5′

27.5′

81

3′ R

82

83

+87.81
27.50 LT

PT STA 82+28.17

+35.00
28.00′ LT

+35.00
27.50′ RT

+92.25
8.92′ RT

+13.07
5.85′ RT

CURVE 7

CONC MED TSB9.12
(W/RAMPED NOSE)
SEE STD 606301

CONSTRUCTION LIMITS

PROJECT ENDS
STA 82+35.0

+14.37
42.06′ RT.

BOLINGBROOK PARK DISTRICT
DRAINAGE AND DETENTION
EASEMENT AREA

PAUL MAKUMBUI GHONDA
MBANGU BATANDA MPASSI

NOTE:
SEE "INTERSECTION DETAILS" AND "ENTRANCE DETAILS" FOR ADDITIONAL INFORMATION.

SW 1/4, SEC 16, T37N, R10E

SE 1/4, SEC 16, T37N, R10E

PLAN
SURVEYED
PLOTTED
ALIGNMENT CHECKED
RT.-OF-WAY CHECKED
NOTE BOOK
NO.
ADD'L FILE NAME
BY
DATE

PROFILE
SURVEYED
PLOTTED
GRADES CHECKED
B.M. NOTED
STRUCTURE NO'S/ATHS CHKD
NOTE BOOK
NO.
BY
DATE

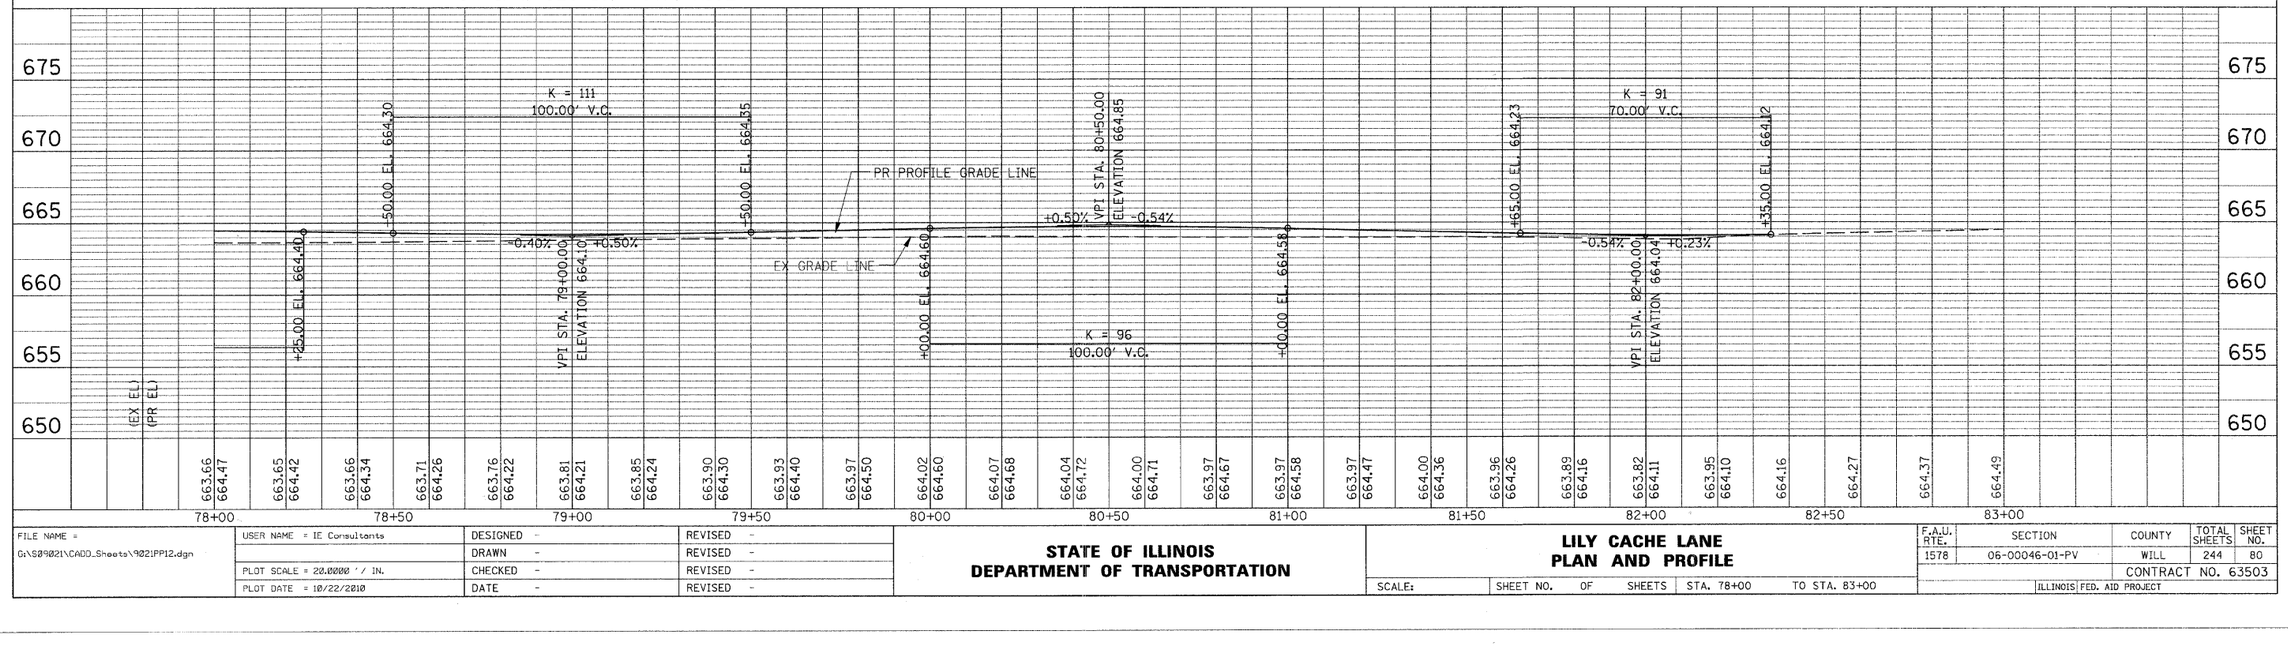

FILE NAME = G:\S09021\CADD_Sheets\9021PP12.dgn	USER NAME = IE Consultants	DESIGNED -	REVISED -	**STATE OF ILLINOIS DEPARTMENT OF TRANSPORTATION**	**LILY CACHE LANE PLAN AND PROFILE**
		DRAWN -	REVISED -		
	PLOT SCALE = 20.0000 ′ / IN.	CHECKED -	REVISED -		
	PLOT DATE = 10/22/2010	DATE -	REVISED -		SCALE: SHEET NO. OF SHEETS STA. 78+00 TO STA. 83+00

F.A.U. RTE.	SECTION	COUNTY	TOTAL SHEETS	SHEET NO.
1578	06-00046-01-PV	WILL	244	80
		CONTRACT NO. 63503		
	ILLINOIS FED. AID PROJECT			