NOTES:

1. SEE "REMOVAL AND ADJUSTMENT PLANS" FOR REMOVAL OF EXISTING ITEMS.
2. CONTRACTOR SHALL MAINTAIN ACCESS TO ALL SIDE ROADS AND ENTRANCES AT ALL TIMES.
3. THE CONTRACTOR SHALL APPLY TYPE III PAVEMENT MARKING TAPE AS DIRECTED BY THE ENGINEER. THIS ITEM SHALL BE INCLUDED IN THE COST OF TEMPORARY PAVEMENT MARKINGS.

SEE "SUGGESTED STAGING PLAN SIDE ROADS" FOR CONSTRUCTION INFORMATION.

N

0' 20' 40'

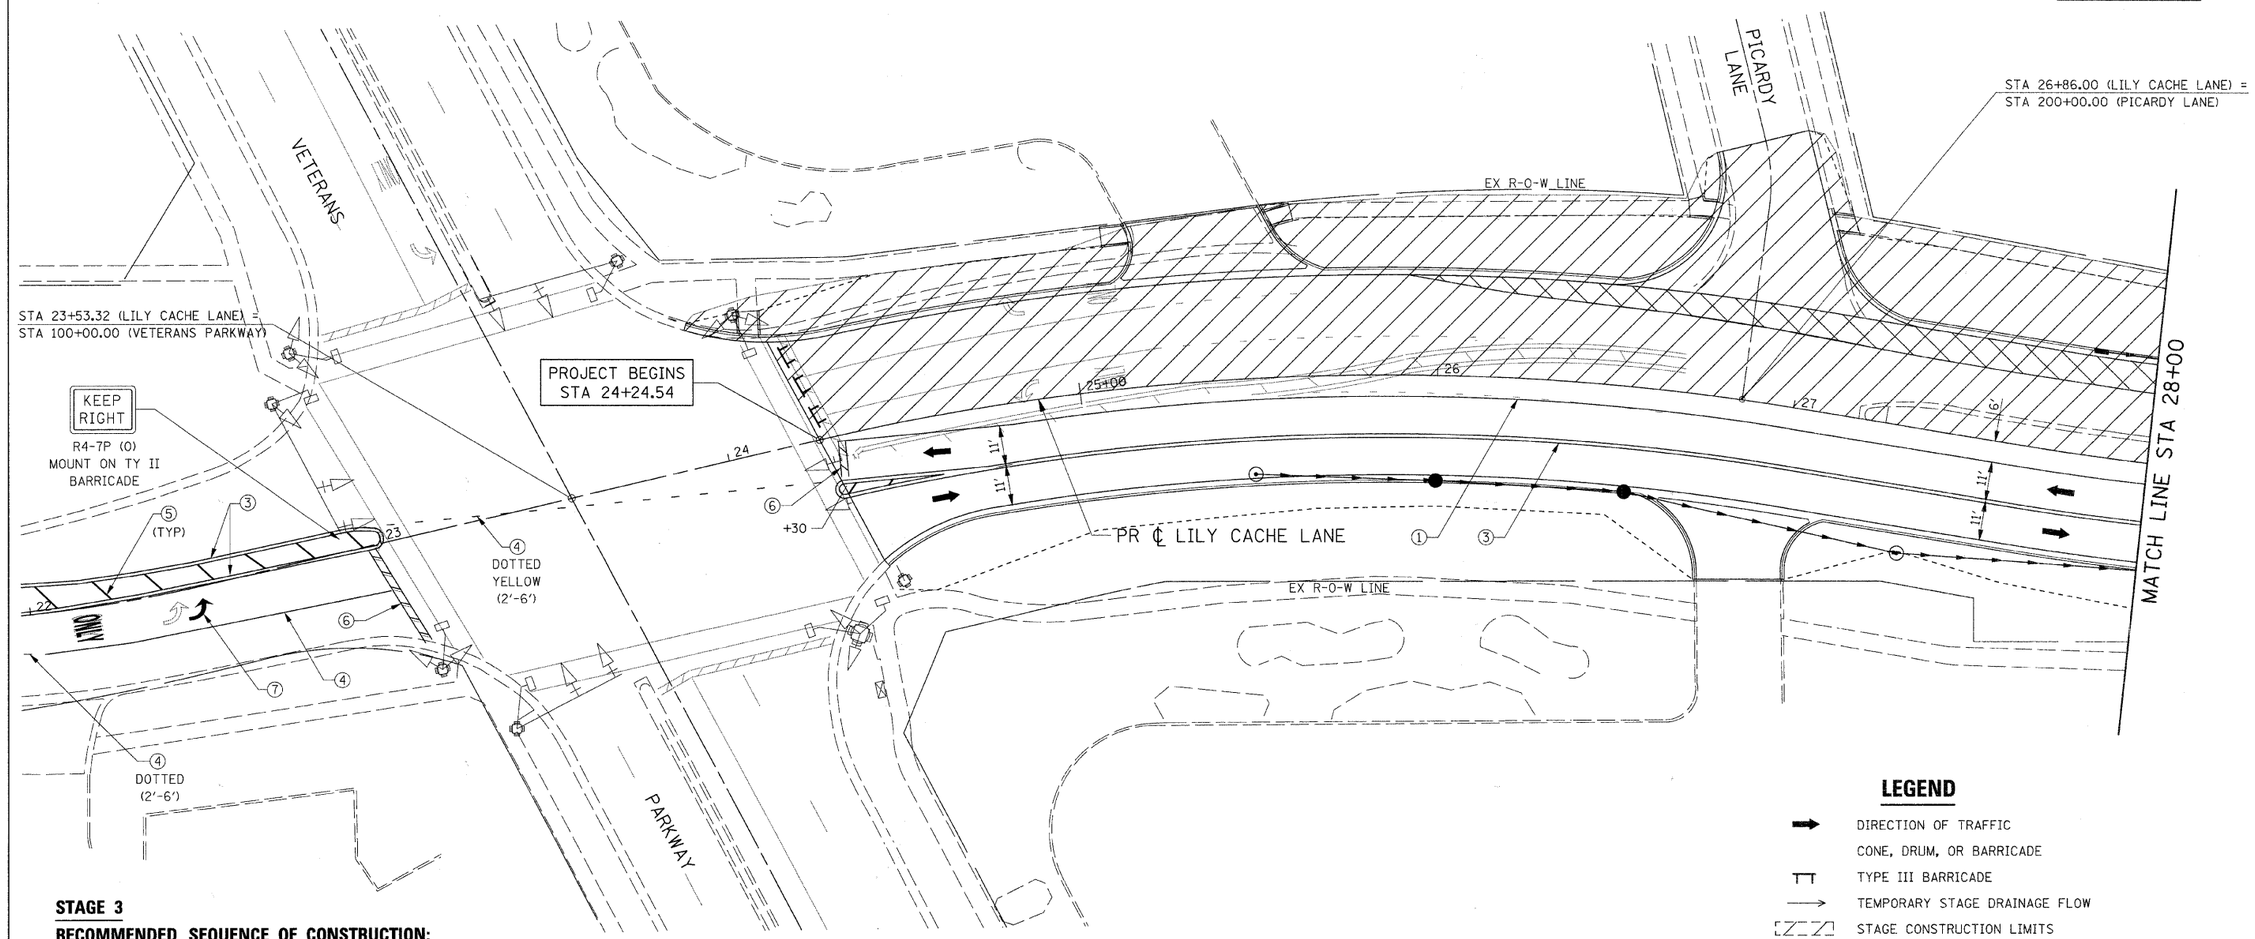

STAGE 3

RECOMMENDED SEQUENCE OF CONSTRUCTION:

1. CONTRACTOR SHALL PLACE ALL ADVANCED WARNING SIGNAGE PRIOR TO BEGINNING ANY CONSTRUCTION IN ACCORDANCE WITH STANDARD 701326.
2. CONTRACTOR SHALL REMOVE ALL CONFLICTING PAVEMENT MARKINGS AND PLACE ALL TEMPORARY PAVEMENT MARKINGS AS SHOWN ON THE PLANS.
3. SHIFT TRAFFIC TO TWO 11' LANES ON THE SOUTHSIDE UNLESS OTHERWISE SHOWN.
4. CONTRACTOR SHALL PROVIDE AND MAINTAIN TEMPORARY ENTRANCES WHERE REQUIRED DURING CONSTRUCTION.
5. REMOVE TEMPORARY WIDENING AND EXISTING PAVEMENT AND CONSTRUCT PROPOSED CURB AND GUTTER AND WIDENING ON NORTH SIDE.

LEGEND

- DIRECTION OF TRAFFIC
- CONE, DRUM, OR BARRICADE
- TYPE III BARRICADE
- TEMPORARY STAGE DRAINAGE FLOW
- STAGE CONSTRUCTION LIMITS
- TEMPORARY PAVEMENT
- TEMPORARY PAVEMENT REMOVAL
- (1) TEMP. PAVEMENT MARKING - LINE 4" (WHITE)
- (2) TEMP. PAVEMENT MARKING - LINE 4" (YELLOW)
- (3) TEMP. PAVEMENT MARKING - LINE 4" (DOUBLE YELLOW)
- (4) TEMP. PAVEMENT MARKING - LINE 6" (WHITE)
- (5) TEMP. PAVEMENT MARKING - LINE 12" (YELLOW)
- (6) TEMP. PAVEMENT MARKING - LINE 24" (WHITE)
- (7) TEMP. PAVEMENT MARKING - LETTERS & SYMBOLS

FILE NAME = G:\S09021\CADD_Sheets\9021MOT3-01.dgn	USER NAME = IE Consultants	DESIGNED -	REVISED -	STATE OF ILLINOIS DEPARTMENT OF TRANSPORTATION	SUGGESTED STAGING PLAN STAGE 3 – LILY CACHE LANE	F.A.U.	SECTION	COUNTY	TOTAL SHEETS	SHEET NO.
		DRAWN -	REVISED -			1578	06-00046-01-PV	WILL	244	113
	PLOT SCALE = 20.0000 ' / IN.	CHECKED -	REVISED -					CONTRACT NO. 63503		
	PLOT DATE = 10/25/2010	DATE -	REVISED -		SCALE: SHEET NO. OF SHEETS STA. 24+24.54 TO STA. 28+00			ILLINOIS FED. AID PROJECT		