PLAN

	BY	DATE
SURVEYED		
PLOTTED		
ALIGNMENT CHECKED		
R.M. NOTED		
GRADES CHECKED		
PROFILE NOTATIONS CHKD		
NOTE BOOK		
NO.		
JOB FILE NAME		

PROFILE

	BY	DATE
SURVEYED		
PLOTTED		
GRADES CHECKED		
R.M. NOTED		
PROFILE NOTATIONS CHKD		
NOTE BOOK		
NO.		

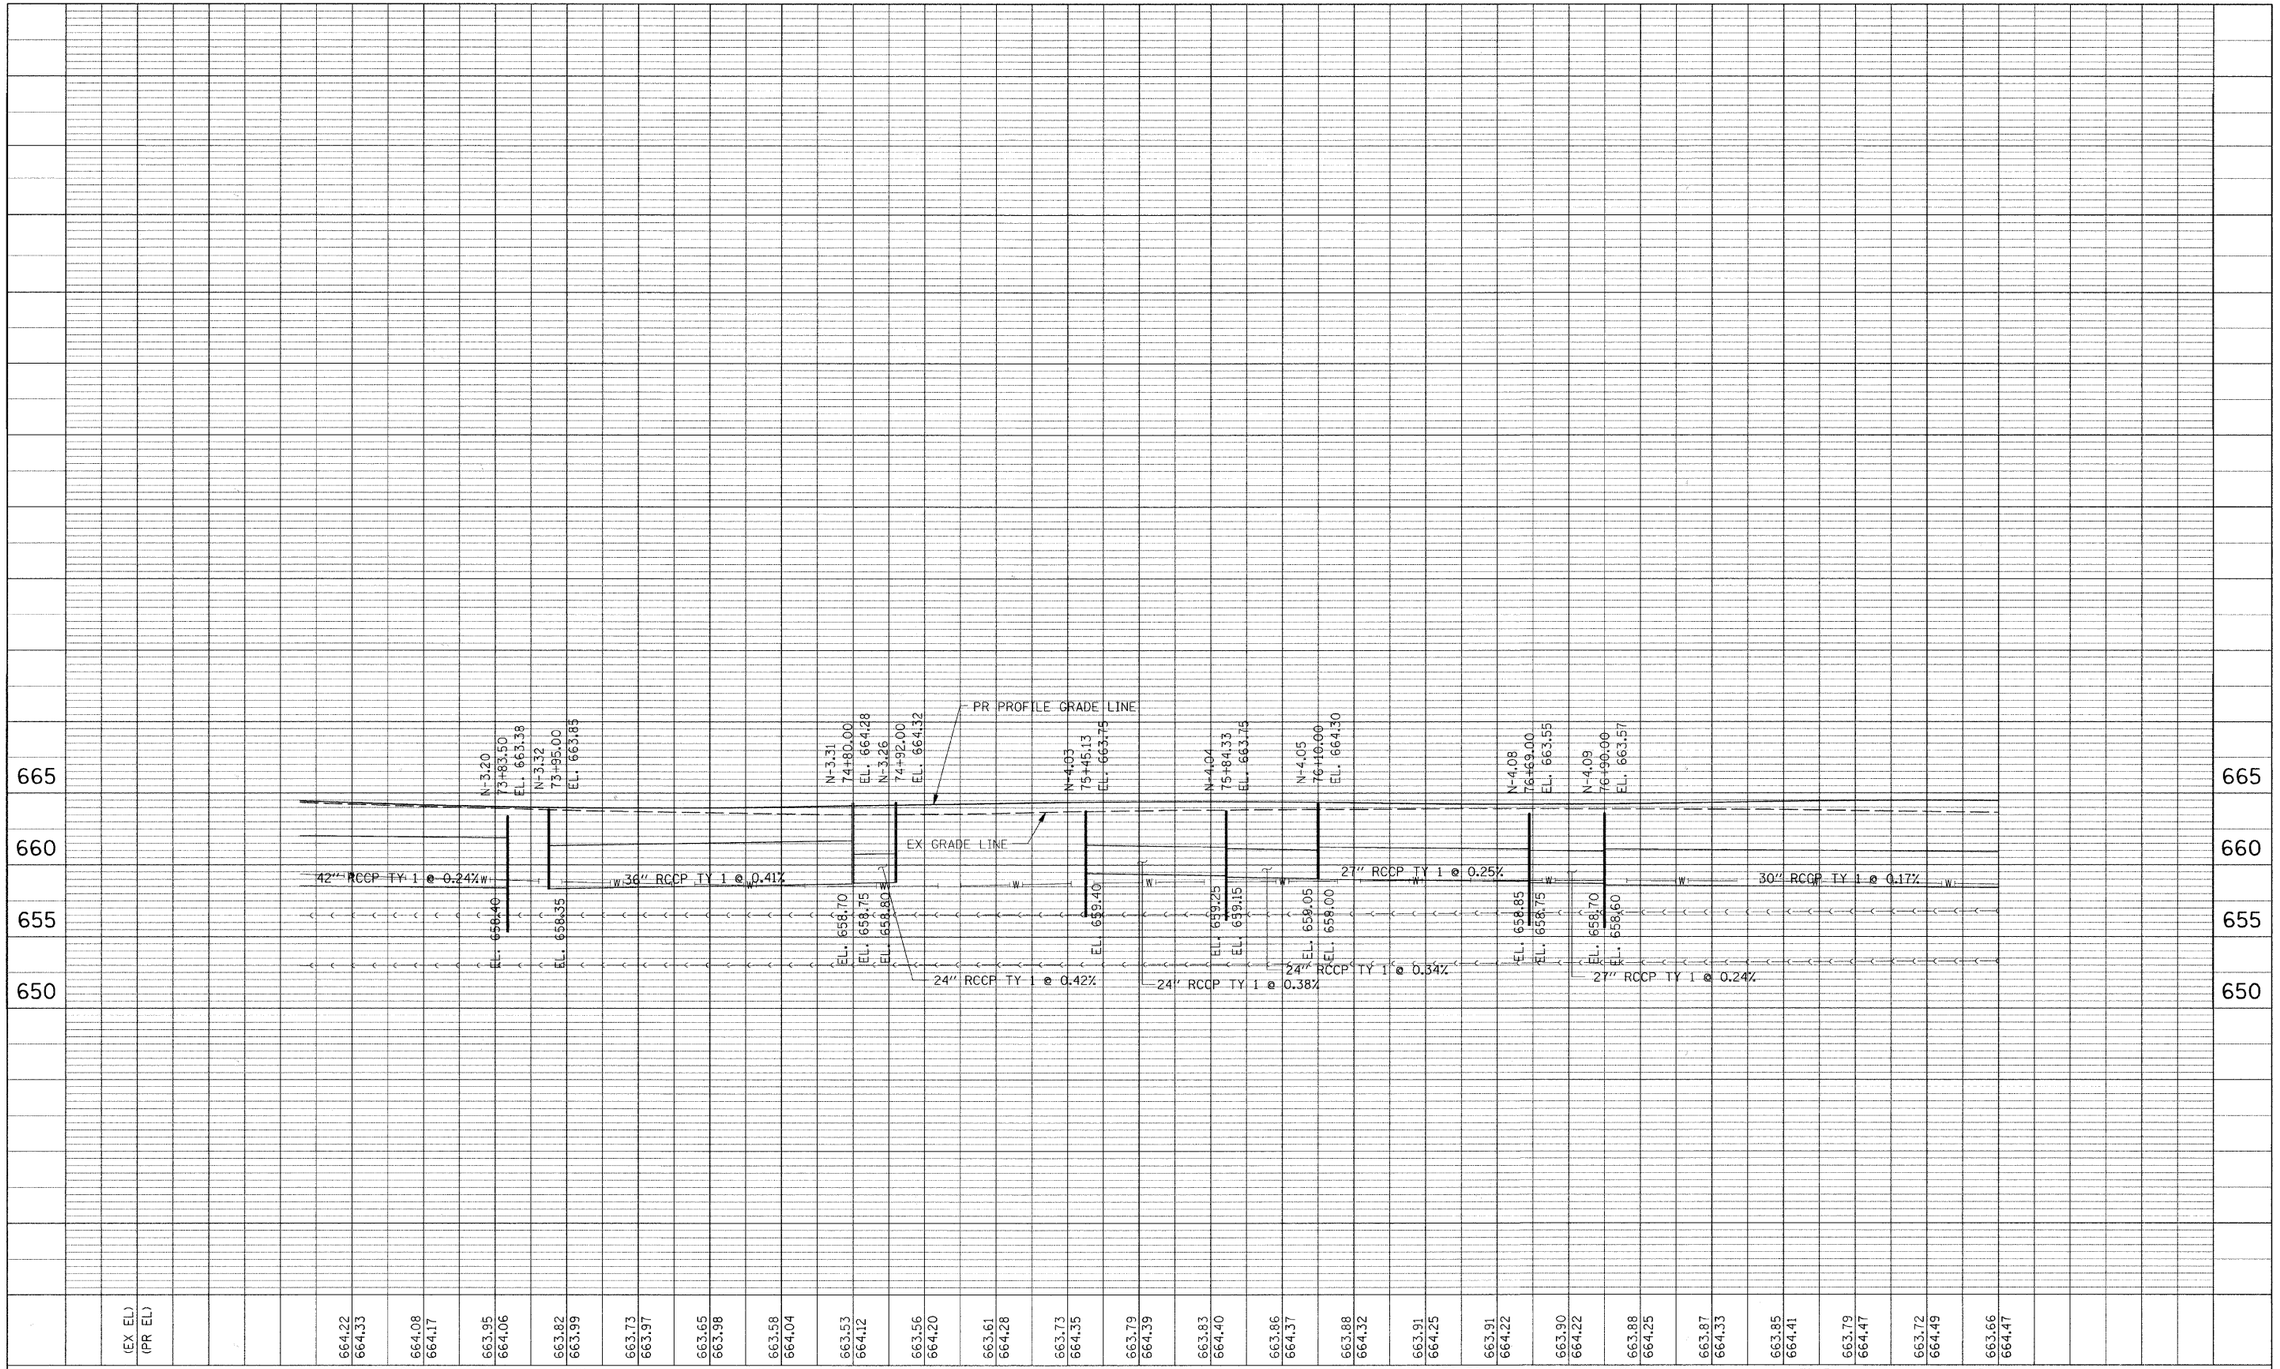

FILE NAME = G:\S09021\CADD_Sheets\9021DP11a.dgn	USER NAME = JE Consultants	DESIGNED -	REVISED -
		DRAWN -	REVISED -
	PLOT SCALE = 20.0000 ' / IN.	CHECKED -	REVISED -
	PLOT DATE = 11/16/2010	DATE -	REVISED -

STATE OF ILLINOIS
DEPARTMENT OF TRANSPORTATION

LILY CACHE LANE
DRAINAGE AND UTILITY PLAN

SCALE: | SHEET NO. OF SHEETS | STA. 73+25 | TO STA. 78+00

F.A. RTE.	SECTION	COUNTY	TOTAL SHEETS	SHEET NO.
1578	06-00046-00-PV	WILL	244	155
		CONTRACT NO. 63503		
		ILLINOIS FED. AID PROJECT		