PLAN	BY	DATE
SURVEYED		
DRAWN		
ALIGNMENT CHECKED		
R.O.W. PLAT CHECKED		
NOTE BOOK		
NO.		
ROAD FILE NAME		

PROFILE	BY	DATE
SURVEYED		
DRAWN		
GRADES CHECKED		
S.M. NOTED		
STRUCTURE NOTATIONS CHKD		
NOTE BOOK		
NO.		

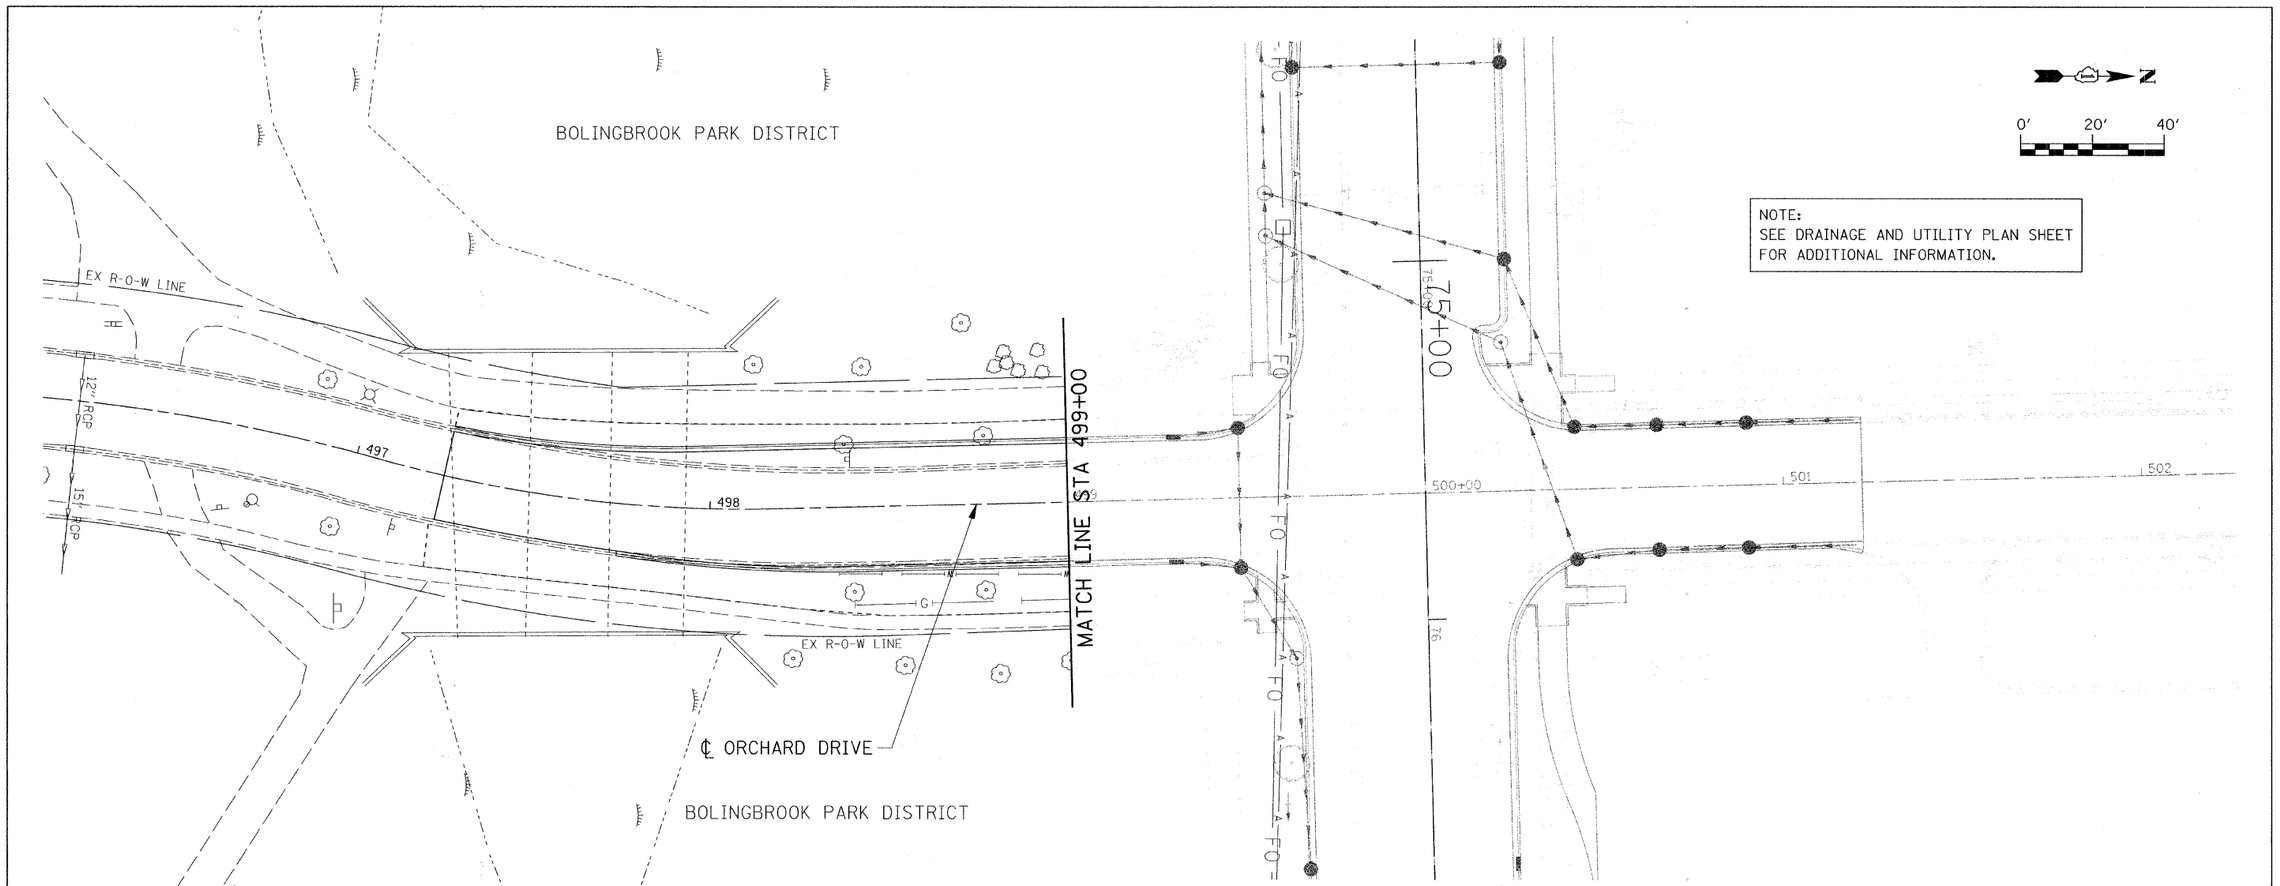

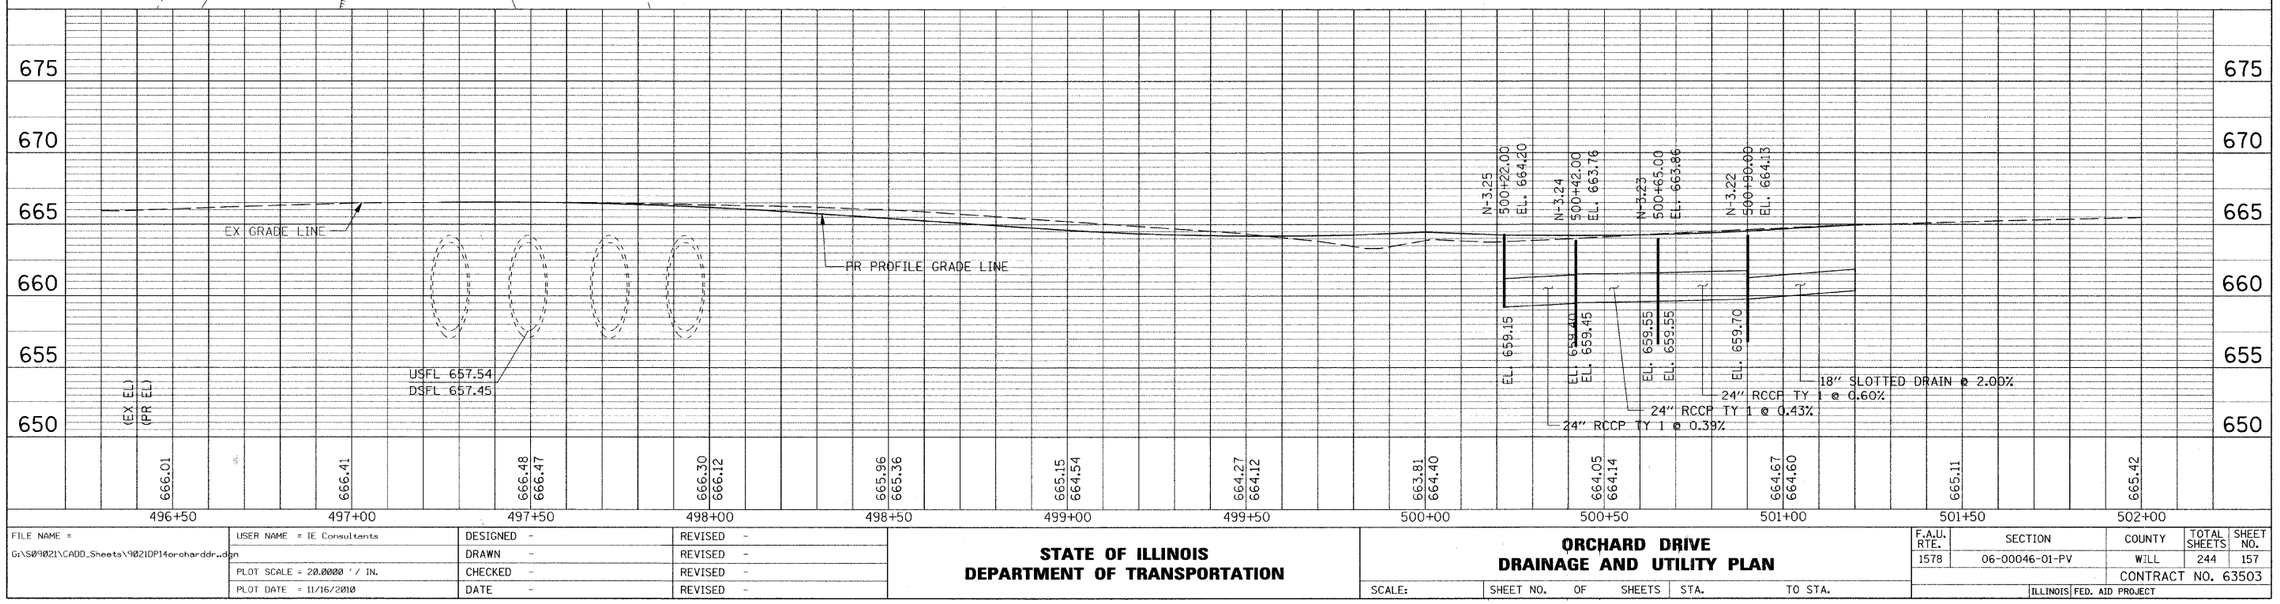

FILE NAME = G:\S09021\CADD_Sheets\9021DP14orchardr..dgn	USER NAME = IE Consultants	DESIGNED -	REVISED -
		DRAWN -	REVISED -
	PLOT SCALE = 20.0000 ' / IN.	CHECKED -	REVISED -
	PLOT DATE = 11/16/2010	DATE -	REVISED -

STATE OF ILLINOIS
DEPARTMENT OF TRANSPORTATION

ORCHARD DRIVE
DRAINAGE AND UTILITY PLAN

SCALE: | SHEET NO. OF SHEETS | STA. | TO STA.

F.A.U. RTE.	SECTION	COUNTY	TOTAL SHEETS	SHEET NO.
1578	06-00046-01-PV	WILL	244	157
		CONTRACT NO. 63503		
		ILLINOIS FED. AID PROJECT		