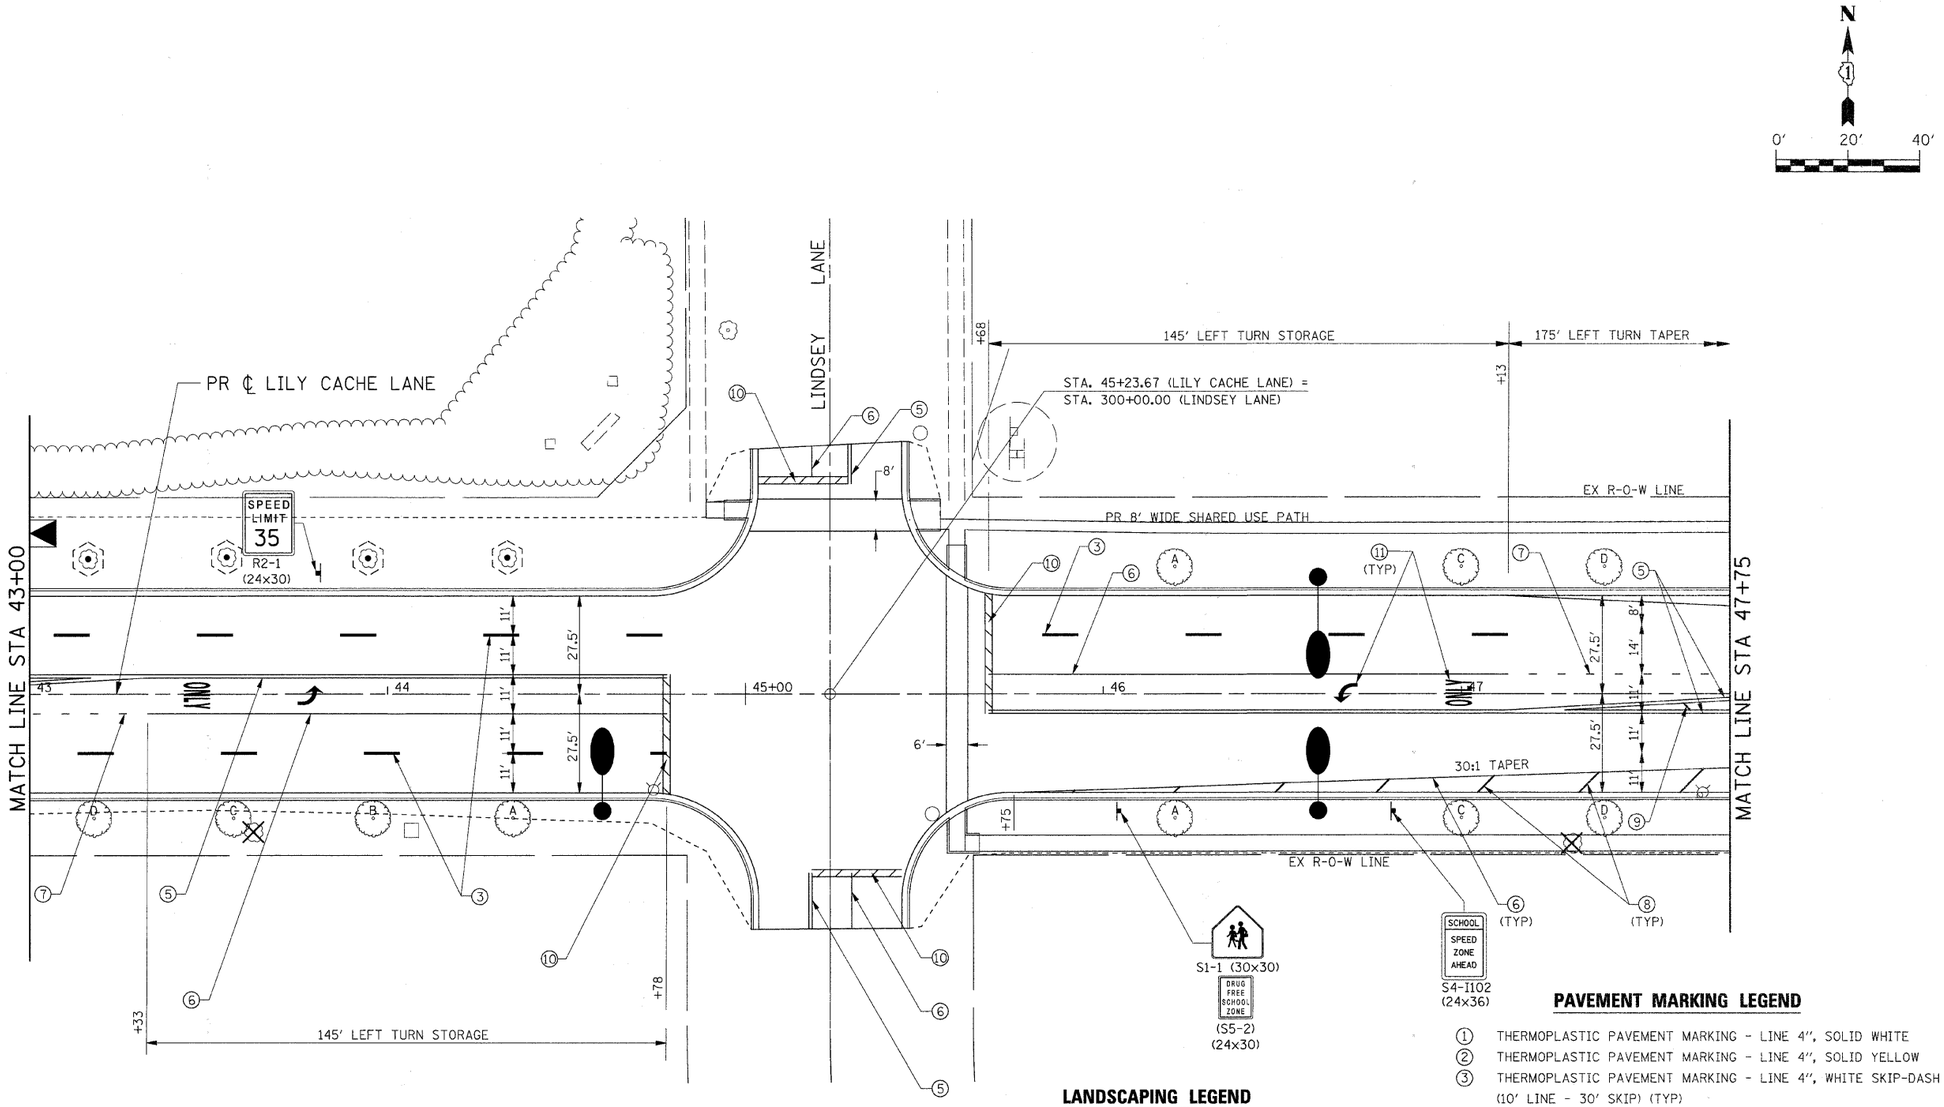

LANDSCAPING LEGEND

- INDICATES PROPOSED SODDING AREAS
- PROPOSED TREES
  SEE "GENERAL NOTES FOR TREE PLANTING AND LANDSCAPING" FOR APPROVED TREES AND INSTRUCTIONS.
- EXISTING TREES
  INDICATES TEMPORARY FENCE (SEE TREE SCHEDULE FOR ADDITIONAL WORK)
- REL — INDICATES TRANSPLANTED SALVAGED TREES
- INDICATES TREE REMOVAL

PAVEMENT MARKING LEGEND

1. THERMOPLASTIC PAVEMENT MARKING - LINE 4", SOLID WHITE
2. THERMOPLASTIC PAVEMENT MARKING - LINE 4", SOLID YELLOW
3. THERMOPLASTIC PAVEMENT MARKING - LINE 4", WHITE SKIP-DASH (10' LINE - 30' SKIP) (TYP)
4. THERMOPLASTIC PAVEMENT MARKING - LINE 4", YELLOW SKIP-DASH (10' LINE - 30' SKIP) (TYP)
5. THERMOPLASTIC PAVEMENT MARKING - LINE 4", DOUBLE SOLID YELLOW
6. THERMOPLASTIC PAVEMENT MARKING - LINE 6", SOLID WHITE
7. THERMOPLASTIC PAVEMENT MARKING - LINE 6", WHITE DOTTED (2' LINE - 6' SKIP) (TYP)
8. THERMOPLASTIC PAVEMENT MARKING - LINE 12", SOLID WHITE
9. THERMOPLASTIC PAVEMENT MARKING - LINE 12", SOLID YELLOW
10. THERMOPLASTIC PAVEMENT MARKING - LINE 24", SOLID WHITE
11. THERMOPLASTIC PAVEMENT MARKING - LETTERS AND SYMBOLS (8' TYP)

NOTE:
ALL NEW SIGNS AND EXISTING SIGNS SHOWN TO BE RELOCATED SHALL BE PLACED IN THEIR PERMANENT LOCATIONS AS DIRECTED BY THE ENGINEER.

FILE NAME = G:\SB9021\CADD_Sheets\9021FS05.dgn	USER NAME = IE Consultants	DESIGNED -	REVISED -
		DRAWN -	REVISED -
	PLOT SCALE = 20.0000 ' / IN.	CHECKED -	REVISED -
	PLOT DATE = 10/22/2010	DATE -	REVISED -

STATE OF ILLINOIS
DEPARTMENT OF TRANSPORTATION

LILY CACHE LANE
SIGNING, PAVEMENT MARKING & LANDSCAPING PLAN

SCALE: | SHEET NO. OF SHEETS | STA. 43+00 TO STA. 47+75

F.A.U.	SECTION	COUNTY	TOTAL SHEETS	SHEET NO.
1578	06-00046-01-PV	WILL	244	184
		CONTRACT NO. 63503		
	ILLINOIS FED. AID PROJECT			