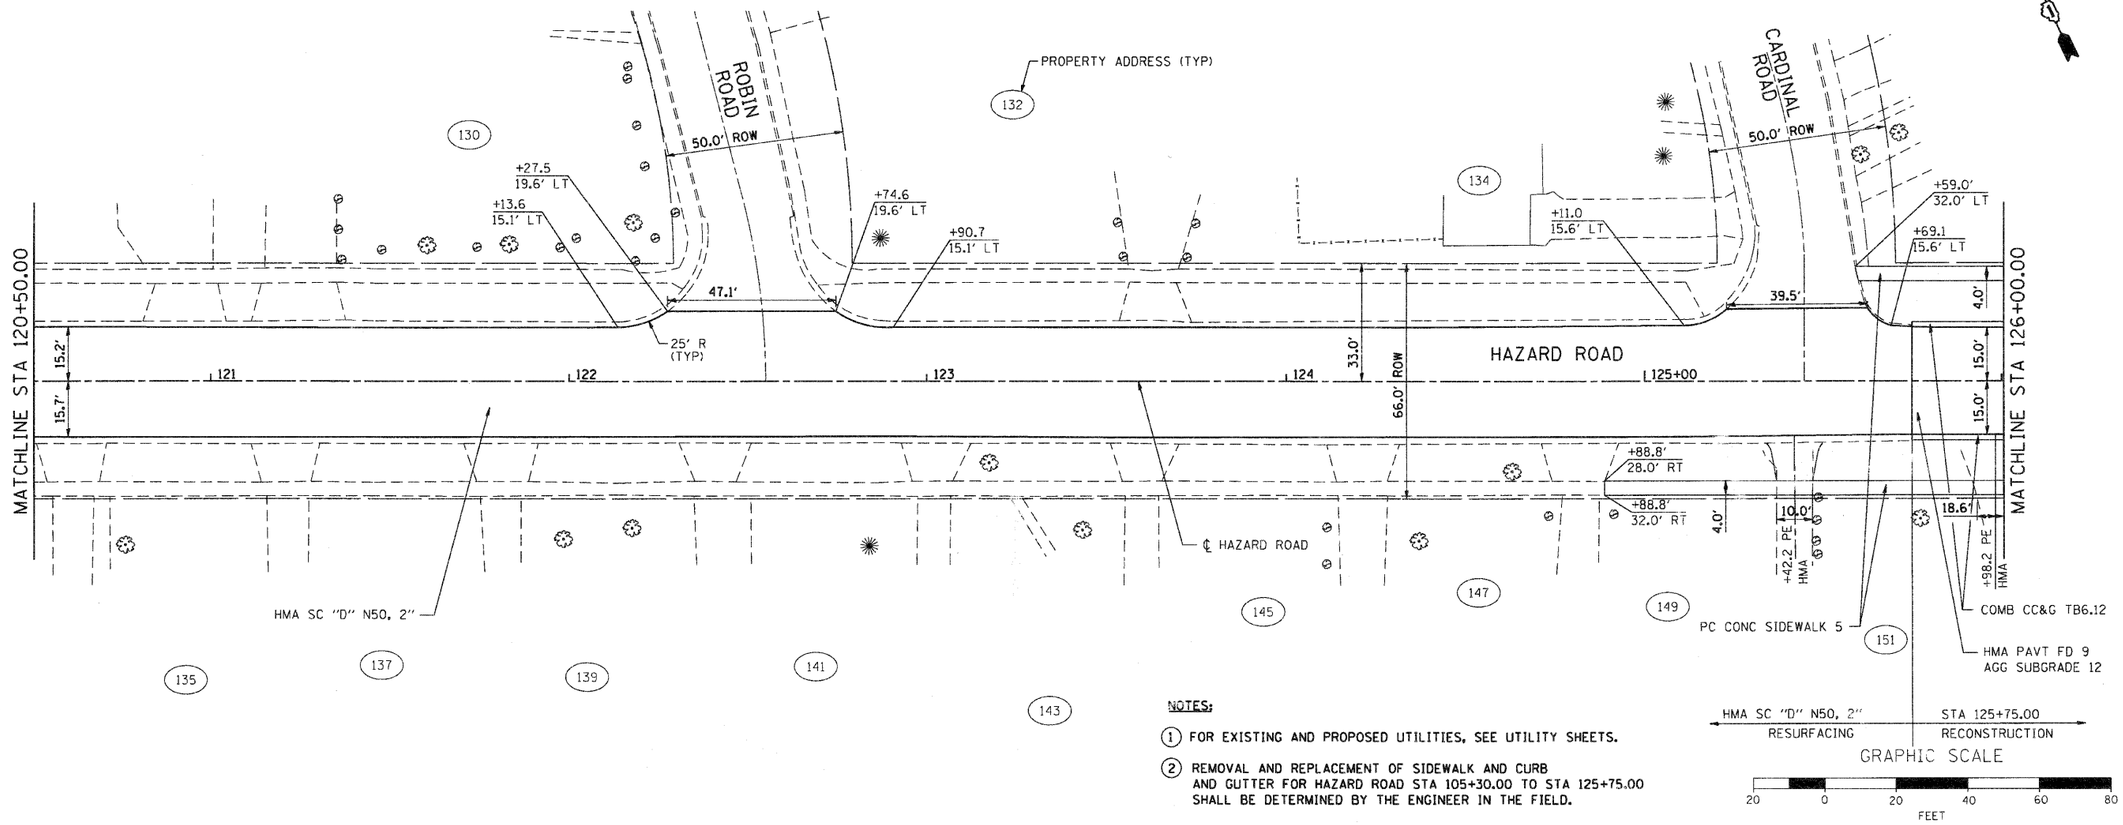

NOTES:

1. FOR EXISTING AND PROPOSED UTILITIES, SEE UTILITY SHEETS.
2. REMOVAL AND REPLACEMENT OF SIDEWALK AND CURB AND GUTTER FOR HAZARD ROAD STA 105+30.00 TO STA 125+75.00 SHALL BE DETERMINED BY THE ENGINEER IN THE FIELD.

HMA SC "D" N50, 2" RESURFACING | STA 125+75.00 RECONSTRUCTION

GRAPHIC SCALE

20 0 20 40 60 80

FEET

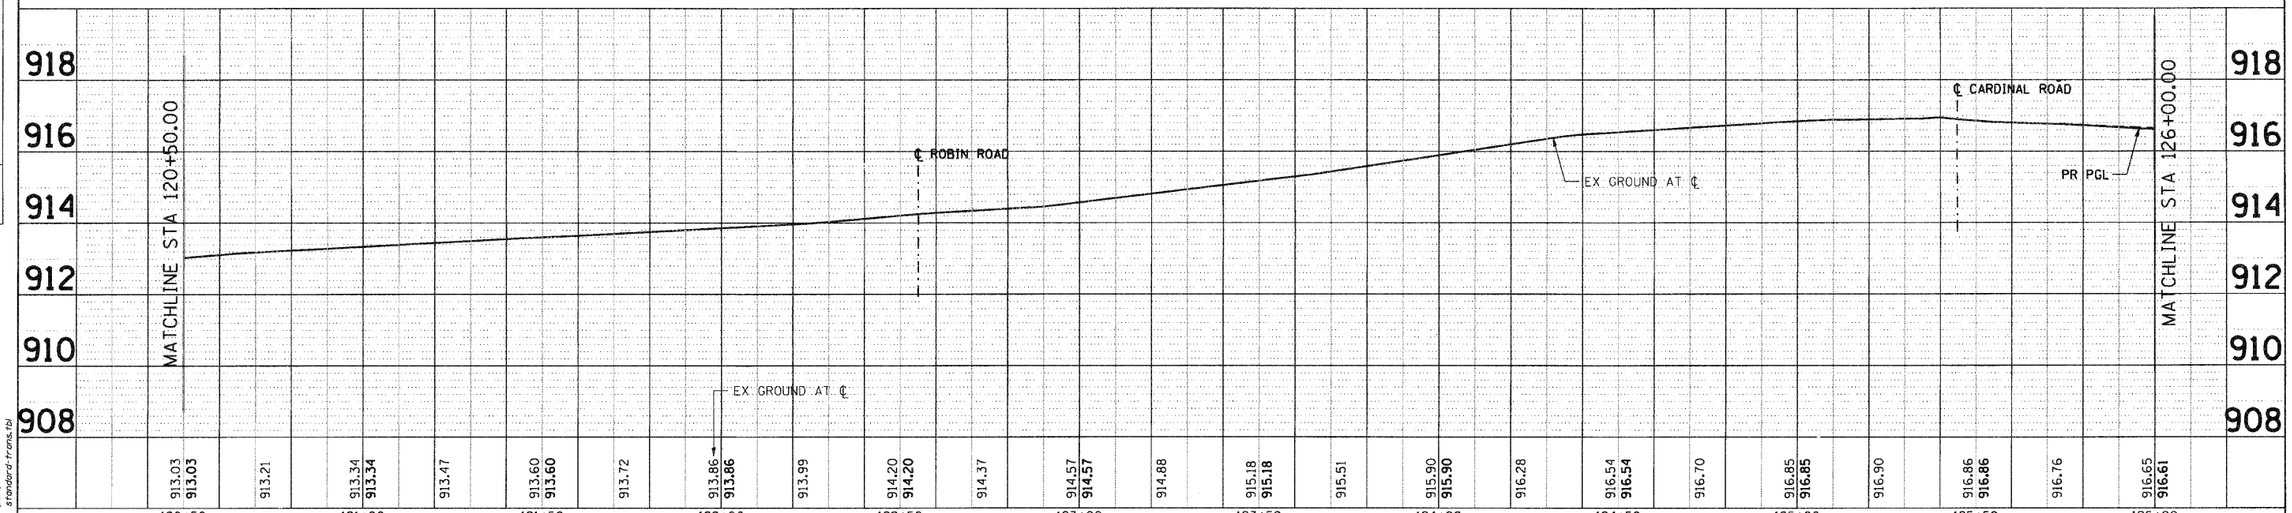

PLAN
SURVEYED
PLOTTED
NOTE BOOK
NO.
ALIGNMENT CHECKED
RT. OF WAY CHECKED
ROD FILE NAME
BY
DATE

PROFILE
SURVEYED
PLOTTED
NOTE BOOK
NO.
GRADES CHECKED
BM. NOTED
STRUCTURE NOTATIONS CHKD
BY
DATE

COMPANY NAME: SEC GROUP, INC.
PROJECT CONTACT: A. MIN
CLIENT: VILLAGE OF CARPENTERSVILLE
DATE PLOTTED: 11/1/2010 5:54:54 PM
FILE NAME: 080326-prp-04.dgn
PLOT DRIVER: pdf.prf
PEN TABLE: standard-trans.tbl

91-134-07
42465/MONROE/GOLFVIEW
080326-prp-04.dgn

Illinois Professional Design Firm # 184-000109
SEC Group, Inc.
An HR Green Company
420 N. Front Street,
McHenry, IL 60050-3136
t. 815.385.1778 f. 815.385.1761
www.secgroupinc.com
•McHenry,IL •Wakefield,IL •New Lenox,IL •Chicago,IL

USER NAME = CHartke	DESIGNED - C. HARTKE	REVISED -
	DRAWN - R. BEST	REVISED -
PLOT SCALE = 1" = 20'	CHECKED - T. HAMILTON	REVISED -
PLOT DATE = 11/1/2010	DATE - 10/25/10	REVISED -

VILLAGE OF CARPENTERSVILLE

PLAN AND PROFILE
HAZARD ROAD

SCALE: 1" = 20' | SHEET NO. 4 OF 20 SHEETS | STA. 120+50 | TO STA. 128+00

F.A. RTE.	SECTION	COUNTY	TOTAL SHEETS	SHEET NO.
•	06-00074-00-FP	KANE	211	23
• FAU 2414, FAU 1280, FAP 343	CONTRACT NO. 63504			
FED. ROAD DIST. NO.	ILLINOIS	FED. AID PROJECT		