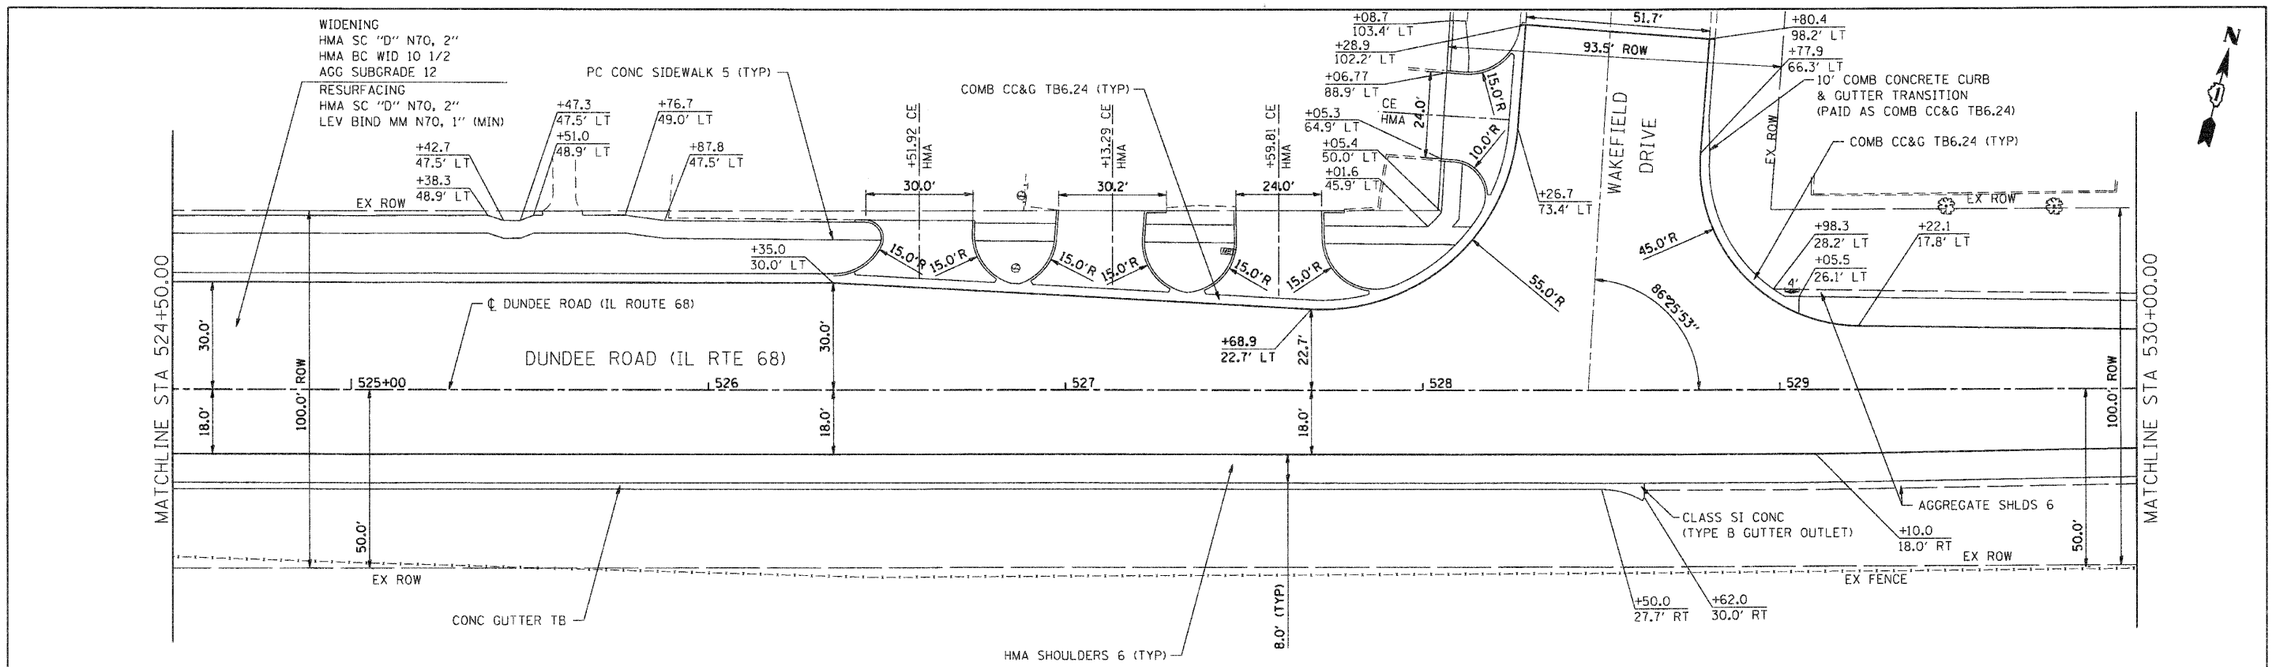

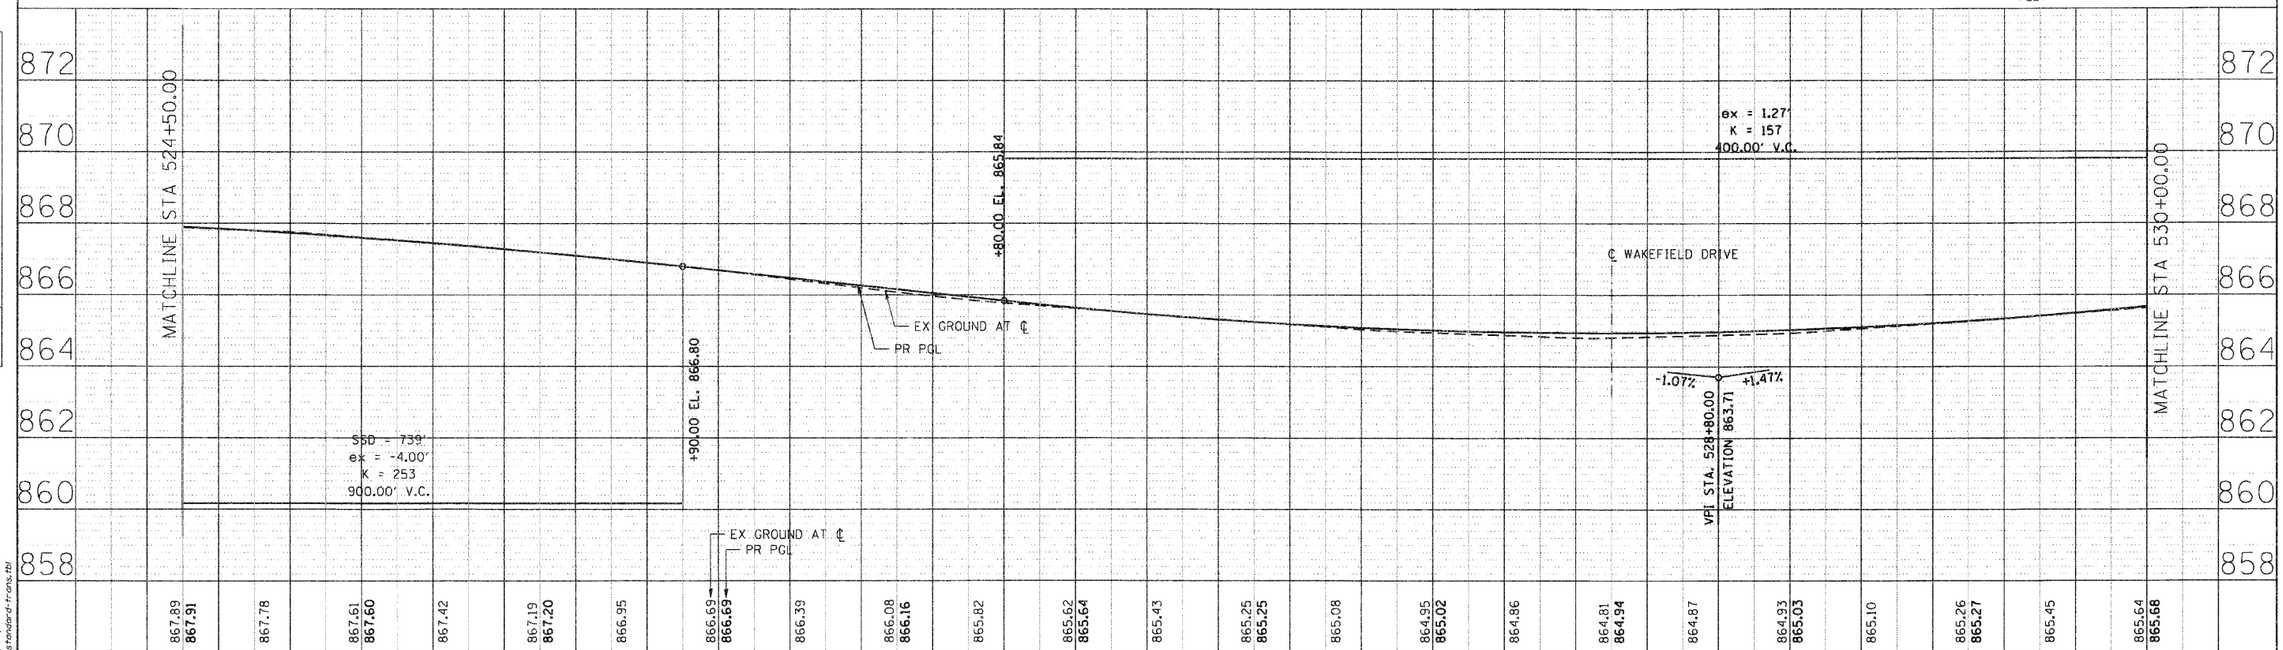

PLAN — SURVEYED — PLOTTED — CROSS CHECKED — NOTE BOOK — R.P. OF WAY CHECKED — NO. ____ — CADD FILE NAME — BY — DATE

PROFILE — SURVEYED — PLOTTED — CROSS CHECKED — NOTE BOOK — S.M. NOTED — NO. ____ — STRUCTURE NOTATIONS CHKD — BY — DATE

COMPANY NAME: SEC GROUP, INC.
PROJECT CONTACT: A. JAIN
PROJECT: VILLAGE OF CARPENTERSVILLE
DATE PLOTTED: 11/1/2010, 5:55:51 PM
FILE NAME: C:\81394-01 HA\ENG\ABRADE\GOLFVIEW 080326-pnp-19.dgn
PEN TABLES: standard-trans.tbl

C:\81394-01 HA\ENG\ABRADE\GOLFVIEW 080326-pnp-19.dgn

Illinois Professional Design Firm # 184-006108

SEC Group, Inc.
An HR Green Company
4521 N. Point Street,
McHenry, IL 60050-2136
t. 815.385.7778 f. 815.385.7781
www.secgrouponline.com
<McHenry,IL <Plainfield,IL <New Lenox,IL <Chicago,IL

USER NAME = CHartke	DESIGNED - C. HARTKE	REVISED -	
	DRAWN - R. BEST	REVISED -	
PLOT SCALE = 1" = 20'	CHECKED - T. HAMILTON	REVISED -	
PLOT DATE = 11/1/2010	DATE - 10/25/10	REVISED -	

VILLAGE OF CARPENTERSVILLE

PLAN AND PROFILE
DUNDEE ROAD (IL ROUTE 68)

SCALE: 1" = 20' | SHEET NO. 19 OF 20 SHEETS | STA. 525+00 | TO STA. 530+00

F.A. RTE.	SECTION	COUNTY	TOTAL SHEETS	SHEET NO.
*	06-00074-00-FP	KANE	211	38
• FAU 2414, FAU 1280, FAP 343		CONTRACT NO. 63504		
FED. ROAD DIST. NO.	ILLINOIS	FED. AID PROJECT		