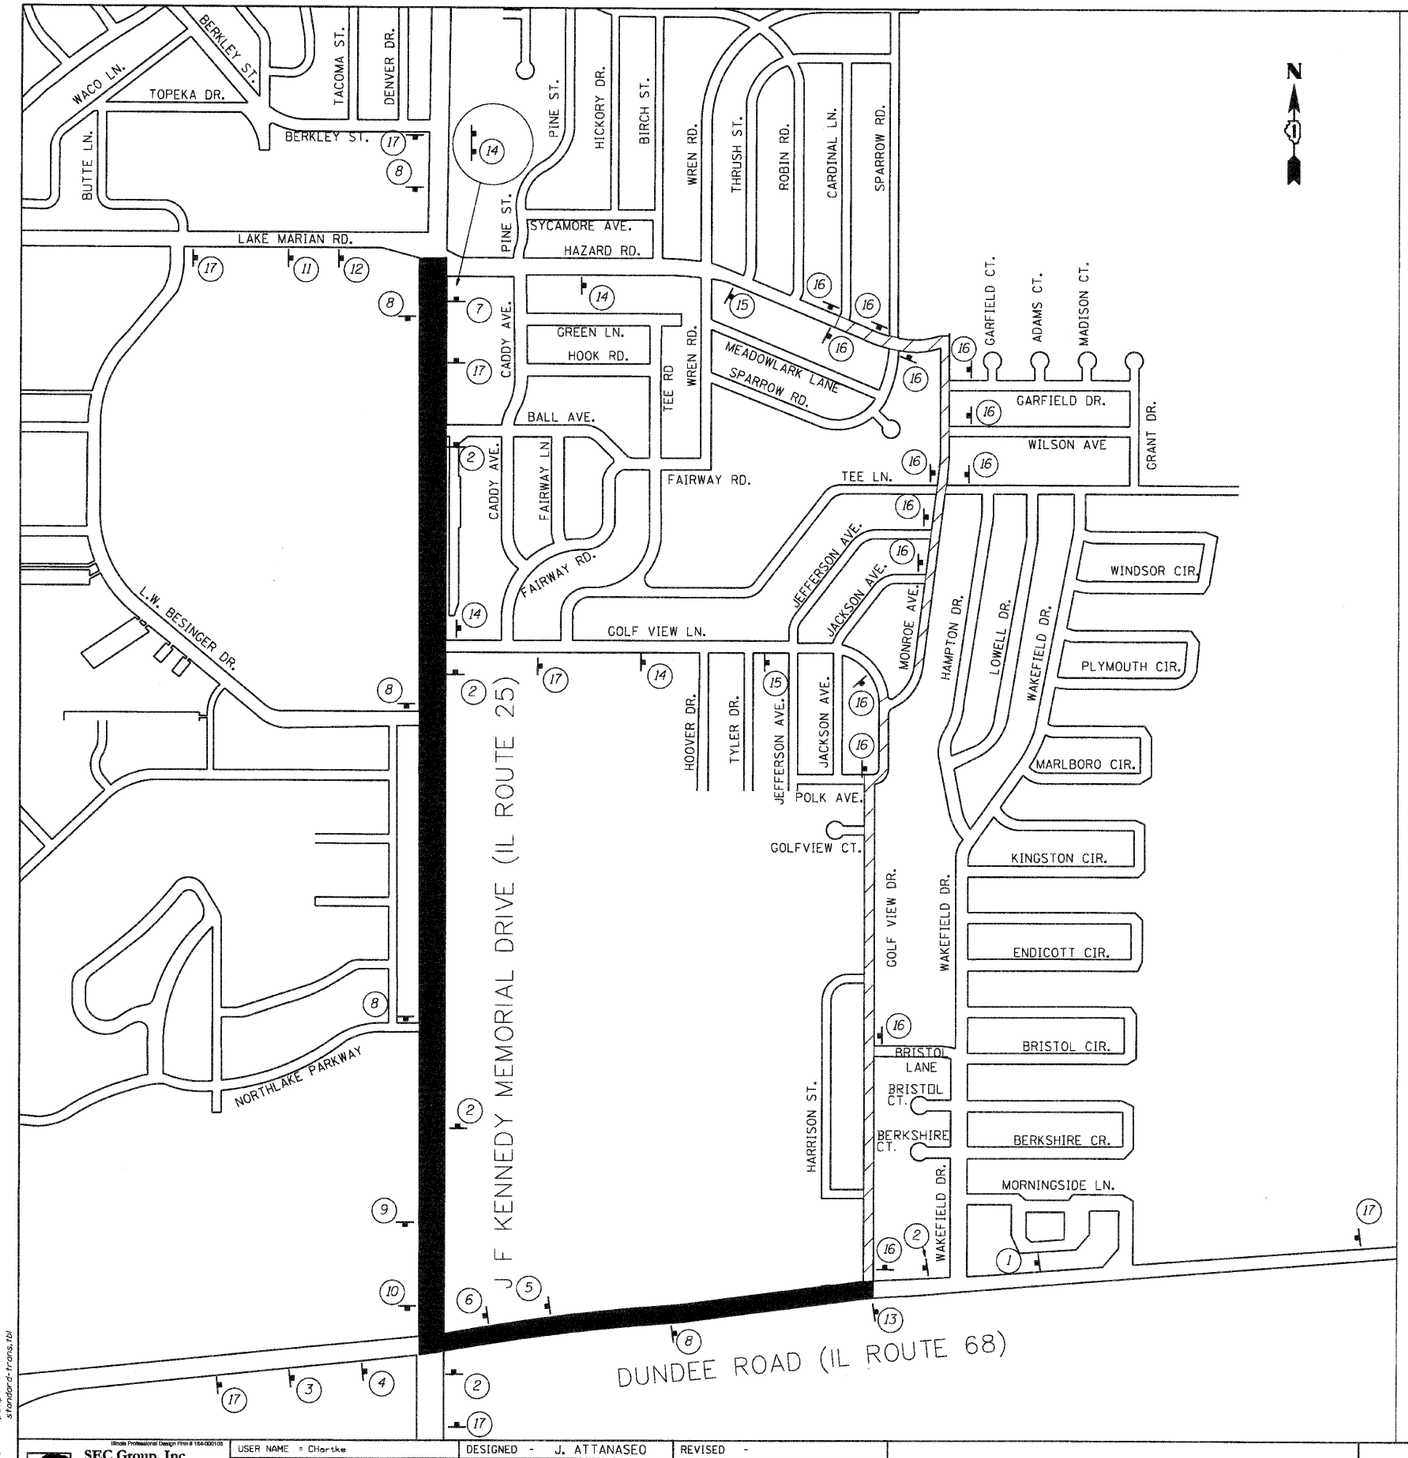

SIGN LEGEND

1. DETOUR AHEAD — W20-2 (36x36)
   - GOLFVIEW LANE
   - MONROE AVENUE
   - HAZARD ROAD
   - SPECIAL (24x24)
2. NORTHBOUND
   - GOLFVIEW LANE
   - MONROE AVENUE
   - HAZARD ROAD
   - DETOUR
   - SPECIAL (24x24); M4-9 (30x24)
3. NORTHBOUND
   - GOLFVIEW LANE
   - MONROE AVENUE
   - HAZARD ROAD
   - DETOUR
   - SPECIAL (24x24); M4-9 (30x24)
4. NORTHBOUND
   - GOLFVIEW LANE
   - MONROE AVENUE
   - HAZARD ROAD
   - DETOUR
   - SPECIAL (24x24); M4-9 (30x24)
5. NORTHBOUND
   - GOLFVIEW LANE
   - MONROE AVENUE
   - HAZARD ROAD
   - DETOUR
   - SPECIAL (24x24); M4-9 (30x24)
6. NORTHBOUND
   - GOLFVIEW LANE
   - MONROE AVENUE
   - HAZARD ROAD
   - DETOUR
   - M4-9 (30x24)
7. NORTHBOUND
   - GOLFVIEW LANE
   - MONROE AVENUE
   - HAZARD ROAD
   - END DETOUR
   - SPECIAL (24x24); M4-9 (30x24)
8. SOUTHBOUND
   - GOLFVIEW LANE
   - MONROE AVENUE
   - HAZARD ROAD
   - DETOUR
   - SPECIAL (24x24); M4-9 (30x24)
9. SOUTHBOUND
   - GOLFVIEW LANE
   - MONROE AVENUE
   - HAZARD ROAD
   - DETOUR
   - SPECIAL (24x24); M4-9 (30x24)
10. SOUTHBOUND
    - GOLFVIEW LANE
    - MONROE AVENUE
    - HAZARD ROAD
    - DETOUR
    - SPECIAL (24x24); M4-9 (30x24)
11. SOUTHBOUND
    - GOLFVIEW LANE
    - MONROE AVENUE
    - HAZARD ROAD
    - DETOUR
    - SPECIAL (24x24); M4-9 (30x24)
12. SOUTHBOUND
    - GOLFVIEW LANE
    - MONROE AVENUE
    - HAZARD ROAD
    - DETOUR
    - SPECIAL (24x24); M4-9 (30x24)
13. SOUTHBOUND
    - GOLFVIEW LANE
    - MONROE AVENUE
    - HAZARD ROAD
    - END DETOUR
    - SPECIAL (24x24); M4-9 (30x24)
14. ROAD CLOSED ___ MILES AHEAD LOCAL TRAFFIC ONLY — R11-3a (30x60)
15. ROAD CLOSED AHEAD — W20-2 (36x36)
16. ROAD CLOSED — R11-2a (30x48)
17. EFFECTIVE [DATE] — SPECIAL (6x24)
    - GOLFVEW LANE/MONROE AVENUE/HAZARD ROAD IN CARPENTERSVILLE CLOSED BETWEEN IL 25 AND DUNDEE ROAD
    - USE IL 68 and IL 25
    - SPECIAL (48x60)
18. DETOUR — M4-10 (18X48)

LEGEND

- PROPOSED DETOUR ROUTE
- PROPOSED CONSTRUCTION ZONE
- PROPOSED DETOUR SIGN

COMPANY NAME: SEC GROUP, INC.
PROJECT CONTACT: A. JAIN
CLIENT: VILLAGE OF CARPENTERSVILLE
DATE PLOTTED: 11/1/2010 5:56:16 PM
FILE NAME: D80326-detour.dgn
PLOT DRIVER: standard-hrons.tbl
PEN TABLE:

C-91-194-07
HAZARD/MONROE/GOLFVIEW
D80326-detour.dgn

Illinois Professional Design Firm # 184-000109
SEC Group, Inc.
An HR Green Company
420 N. Front Street,
McHenry, IL 60050-3136
t. 815.385.1778 f. 815.385.1781
www.secgroup-inc.com
•McHenry,IL •Yorkville,IL •New Lenox,IL •Chicago,IL

USER NAME = Chartke	DESIGNED - J. ATTANASEO	REVISED -	
	DRAWN - R. BEST	REVISED -	
PLOT SCALE = N.T.S.	CHECKED - T. HAMILTON	REVISED -	
PLOT DATE = 11/1/2010	DATE - 10/25/10	REVISED -	

VILLAGE OF CARPENTERSVILLE

SUGGESTED MAINTENANCE OF TRAFFIC PLAN
SUGGESTED DETOUR ROUTE

SCALE: N.T.S. | SHEET NO. 4 OF 4 SHEETS | STA. | TO STA.

F.A. RTE.	SECTION	COUNTY	TOTAL SHEETS	SHEET NO.
•	06-00074-00-FP	KANE	211	43
• FAU 2414, FAU 1280, FAP 343	CONTRACT NO. 63504			
FED. ROAD DIST. NO.	ILLINOIS	FED. AID PROJECT		