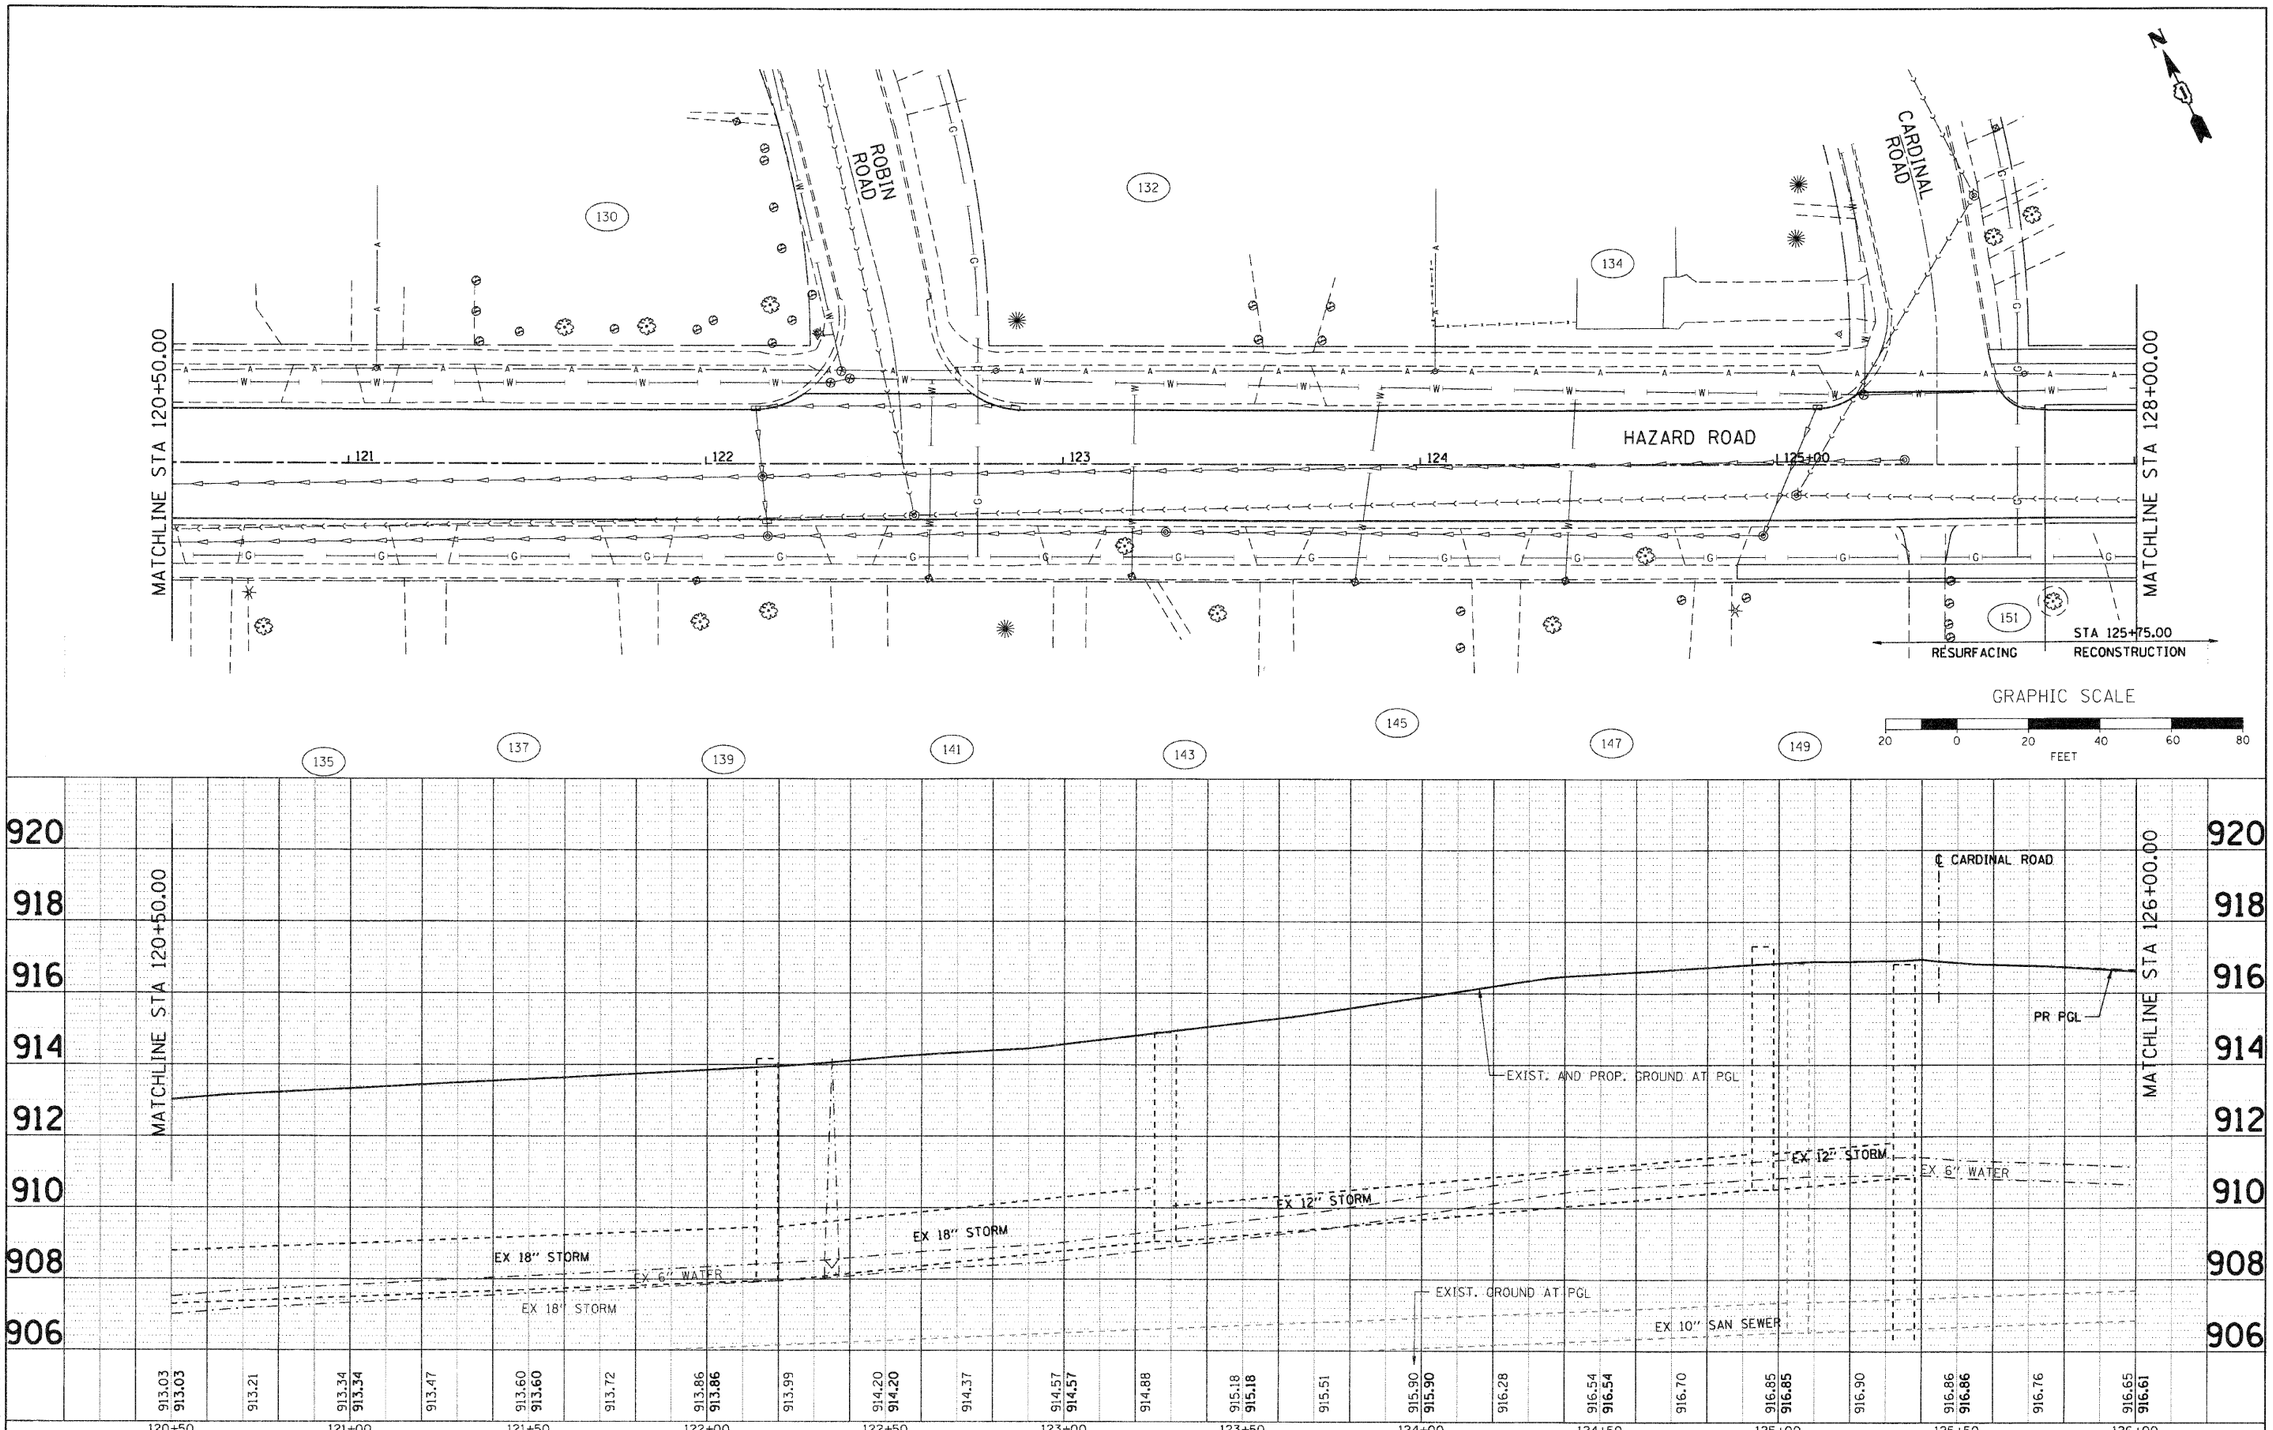

PLAN — NOTE BOOK NO. ___ — SURVEYED / PLOTTED / ALIGNMENT CHECKED / RT. OF WAY CHECKED / CADD FILE NAME — BY — DATE

PROFILE — NOTE BOOK NO. ___ — SURVEYED / PLOTTED / GRADES CHECKED / B.M. NOTED / STRUCTURE NOTAT'NS CHKD — BY — DATE

COMPANY NAME: SEC GROUP, INC.
PROJECT CONTACT: A. JAIN
CLIENT: VILLAGE OF CARPENTERSVILLE
DATE PLOTTED: 11/1/2010 5:57:15 PM
FILE NAME: 080326-dpp-04.dgn
PLOT DRIVER: pdf.plt
PEN TABLE: standard-trans.tbl

C-91-194-07
HAZARD/MONROE/COLFVIEW
080326-dpp-04.dgn

Illinois Professional Design Firm # 184-000108

SEC Group, Inc.
An HR Green Company
400 N. Front Street,
McHenry, IL 60050-2130
t. 815.385.1778 f. 815.385.1781
www.secgroupinc.com
•McHenry,IL •Norfolk,IL •New Lenox,IL •Chicago,IL

USER NAME = CHartke	DESIGNED - A. JAIN	REVISED -	
	DRAWN - S. PERNAL	REVISED -	
PLOT SCALE = 1" = 20'	CHECKED - T. HAMILTON	REVISED -	
PLOT DATE = 11/1/2010	DATE - 10/25/10	REVISED -	

VILLAGE OF CARPENTERSVILLE

DRAINAGE AND UTILITY PLAN AND PROFILE
HAZARD ROAD

SCALE: 1" = 20' | SHEET NO. 4 OF 21 SHEETS | STA. 120+50 TO STA. 128+00

F.A. RTE.	SECTION	COUNTY	TOTAL SHEETS	SHEET NO.
•	06-00074-00-FP	KANE	211	52

• FAU 2414, FAU 1280, FAP 343 — CONTRACT NO. 63504

FED. ROAD DIST. NO. — ILLINOIS — FED. AID PROJECT