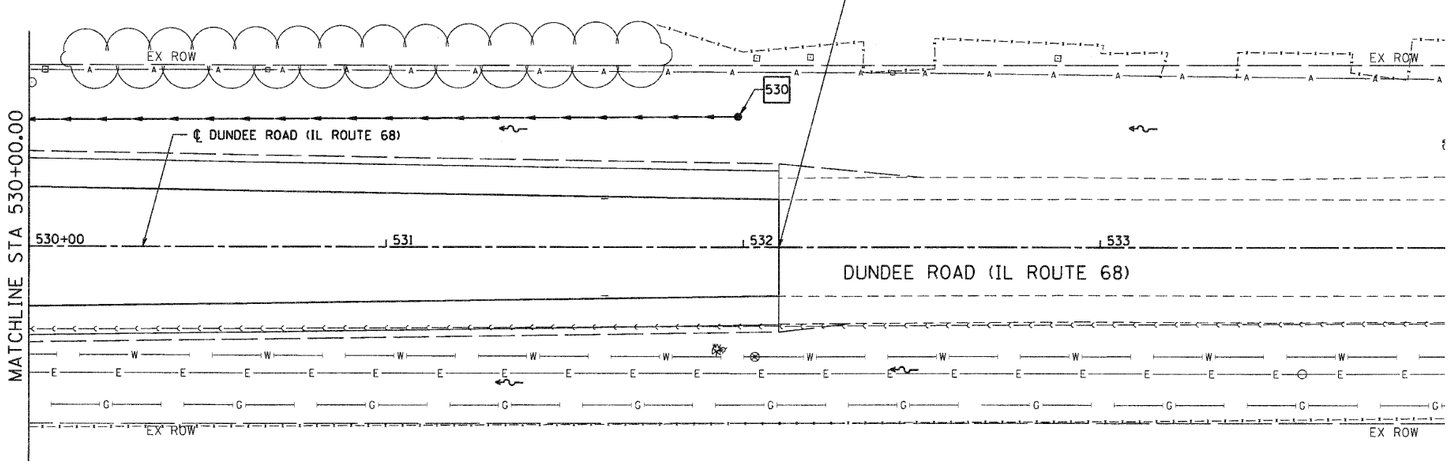

GRAPHIC SCALE

20 0 20 40 60 80

FEET

PLAN
SURVEYED
PLOTTED
ALIGNMENT CHECKED
RT. OF WAY CHECKED
NOTE BOOK
NO.
CADD FILE NAME
BY
DATE

PROFILE
SURVEYED
PLOTTED
DATUM CHECKED
BM. NOTED
STRUCTURE NOTATIONS CHKD
NOTE BOOK
NO.

COMPANY NAME: SEC GROUP, INC.
CONTACT: VILLAGE OF CARPENTERSVILLE
CLIENT:
DATE PLOTTED: 11/1/2010 5:58:14 PM
FILE NAME: 080326-dpp-20.dgn
PLOT DRIVER: pltpH
PEN TABLE: standard-trans.tbl

C-91-194-07
HAZARD/MONROE/GOLFVIEW
080326-dpp-20.dgn

Illinois Professional Design Firm # 184.000108

SEC Group, Inc.
An HR Green Company
420 N. Front Street,
McHenry, IL 60050-2136
t. 815.385.7778 f. 815.385.1781
www.secgroupinc.com
•McHenry,IL •Yorkville,IL •New Lenox,IL •Chicago,IL

USER NAME = CHartke	DESIGNED - A. JAIN	REVISED -	
	DRAWN - S. PERNAL	REVISED -	
PLOT SCALE = 1' = 20'	CHECKED - T. HAMILTON	REVISED -	
PLOT DATE = 11/1/2010	DATE - 10/25/10	REVISED -	

VILLAGE OF CARPENTERSVILLE

DRAINAGE AND UTILITY PLAN AND PROFILE
DUNDEE ROAD (IL ROUTE 68)

SCALE: 1" = 20' | SHEET NO. 20 OF 21 SHEETS | STA. 530+00 TO STA. END

F.A. RTE.	SECTION	COUNTY	TOTAL SHEETS	SHEET NO.
•	06-00074-00-FP	KANE	211	68
• FAU 2414, FAU 1280, FAP 343		CONTRACT NO. 63504		
FED. ROAD DIST. NO.	ILLINOIS	FED. AID PROJECT		