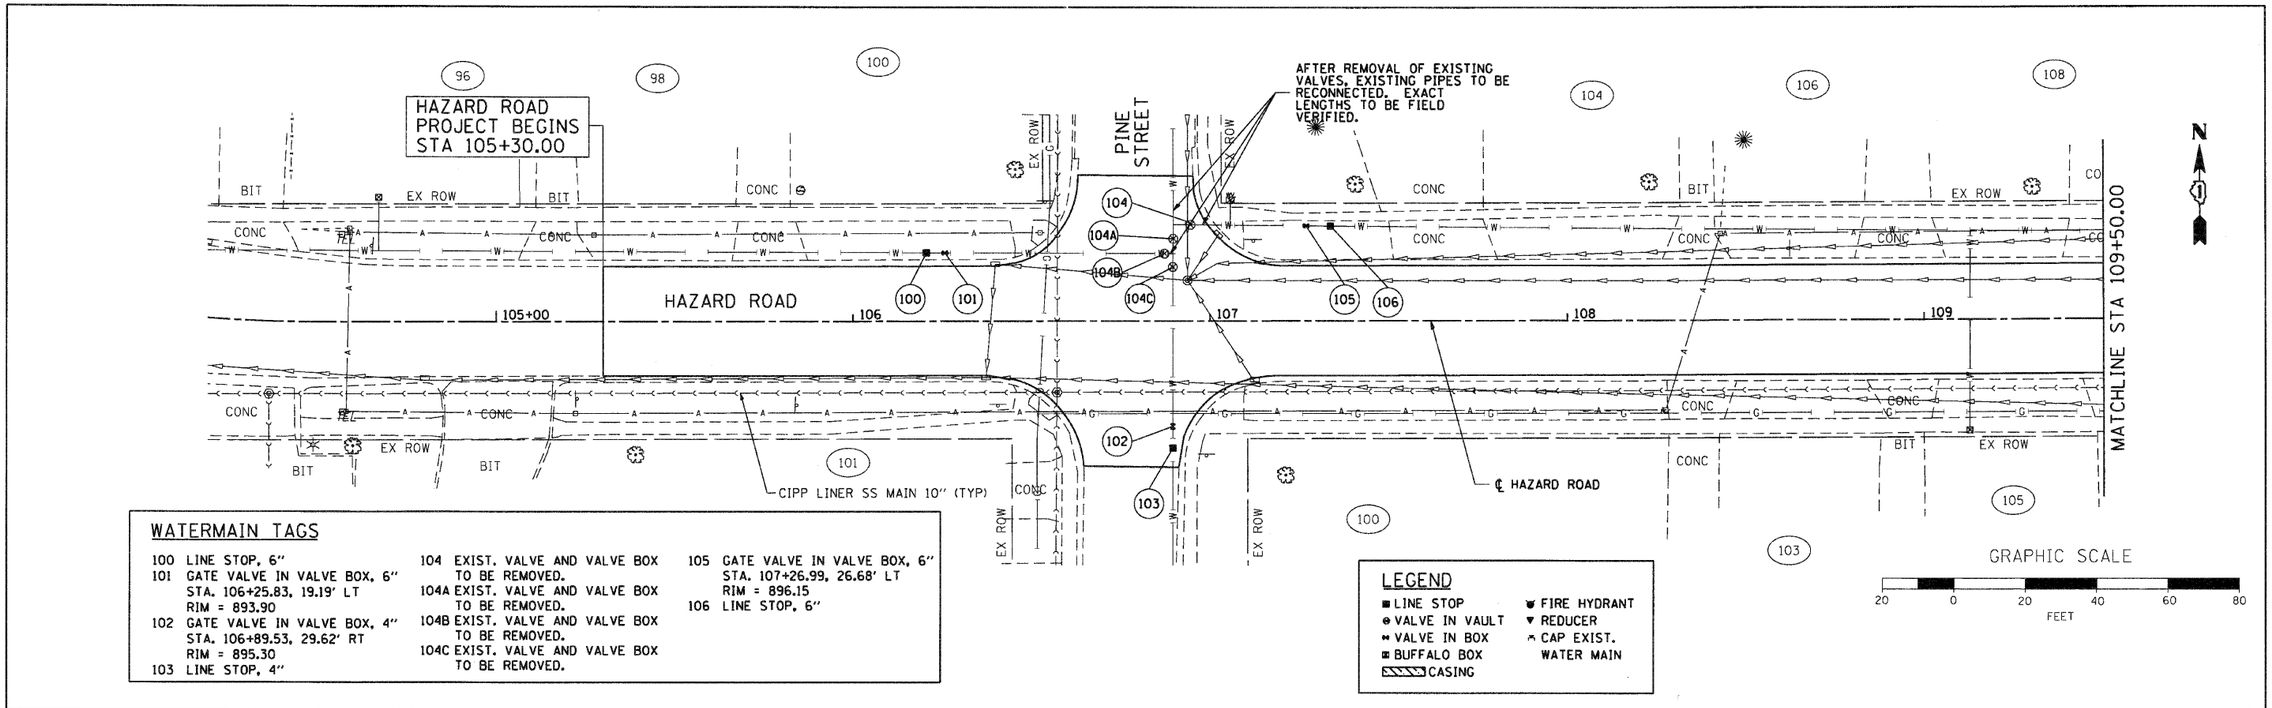

WATERMAIN TAGS

100 LINE STOP, 6"
101 GATE VALVE IN VALVE BOX, 6"
STA. 106+25.83, 19.19' LT
RIM = 893.90
102 GATE VALVE IN VALVE BOX, 4"
STA. 106+89.53, 29.62' RT
RIM = 895.30
103 LINE STOP, 4"
104 EXIST. VALVE AND VALVE BOX TO BE REMOVED.
104A EXIST. VALVE AND VALVE BOX TO BE REMOVED.
104B EXIST. VALVE AND VALVE BOX TO BE REMOVED.
104C EXIST. VALVE AND VALVE BOX TO BE REMOVED.
105 GATE VALVE IN VALVE BOX, 6"
STA. 107+26.99, 26.68' LT
RIM = 896.15
106 LINE STOP, 6"

LEGEND

- LINE STOP
- VALVE IN VAULT
- VALVE IN BOX
- BUFFALO BOX
- CASING
- FIRE HYDRANT
- REDUCER
- CAP EXIST. WATER MAIN

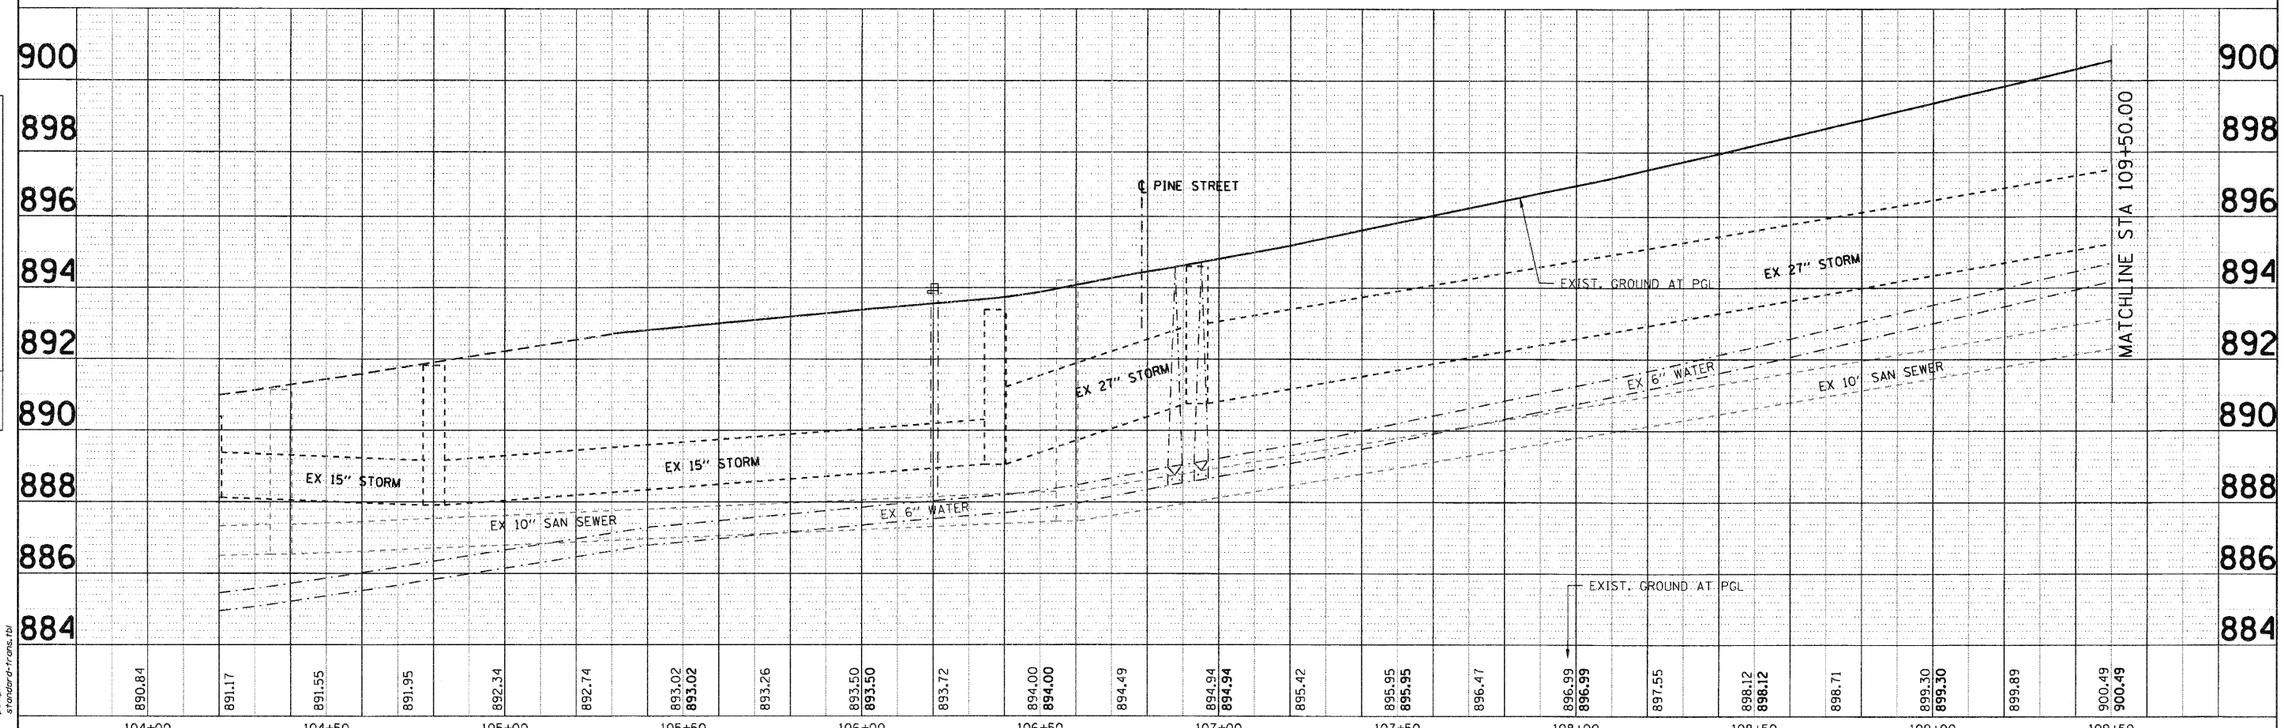

SEC Group, Inc.
An HR Green Company
420 N. Front Street, Mchenry, IL 60050-2136
t 815.385.1778 f 815.385.1781
www.secgroupinc.com
•McHenry,IL •Rockville,IL •New Lenox,IL •Chicago,IL

USER NAME = Charlie	DESIGNED - C. PIEPER
	DRAWN - R. BEST
PLOT SCALE = 1" = 20'	CHECKED - T. HAMILTON
PLOT DATE = 11/1/2010	DATE - 10/25/10

REVISED -

VILLAGE OF CARPENTERSVILLE

WATERMAIN AND SANITARY SEWER PLAN AND PROFILE
HAZARD ROAD

SCALE: 1" = 20' | SHEET NO. 1 OF 20 SHEETS | STA. BEGIN | TO STA. 109+50

F.A. RTE.	SECTION	COUNTY	TOTAL SHEETS	SHEET NO.
•	06-00074-00-FP	KANE	211	70
• FAU 2414, FAU 1280, FAP 343		CONTRACT NO. 63504		
FED. ROAD DIST. NO.	ILLINOIS	FED. AID PROJECT		

PLAN — SURVEYED | DRAWN BY | PLOTTED | CHECKED | R.M. OF WAY CHECKED | CADD FILE NAME | NOTE BOOK | NO. | DATE | BY

PROFILE — SURVEYED | DRAWN BY | PLOTTED | CHECKED | B.M. NOTED | STRUCTURE NOTATIONS CHKD | NOTE BOOK | NO. | DATE | BY

COMPANY NAME: SEC GROUP, INC.
DESIGNER: VILLAGE OF CARPENTERSVILLE
CONTACT: 11/1/2010 5:28:51 PM
CLIENT: 080326-wtr-01.dgn
DATE PLOTTED: pdf.plt
FILE NAME: standard-trans.tbl
PLOT DRIVER:
PEN TABLE:

C:\31-194-07 HAZARD/MONROE/COLFVIEW 080326-wtr-01.dgn