NOTES:

1. CONSTRUCT BASE COURSE MONOLITHICALLY WITH CURB & GUTTER OR CONCRETE MEDIAN WHEN WIDENING IS LESS THAN 2 FEET - SEE DETAIL.

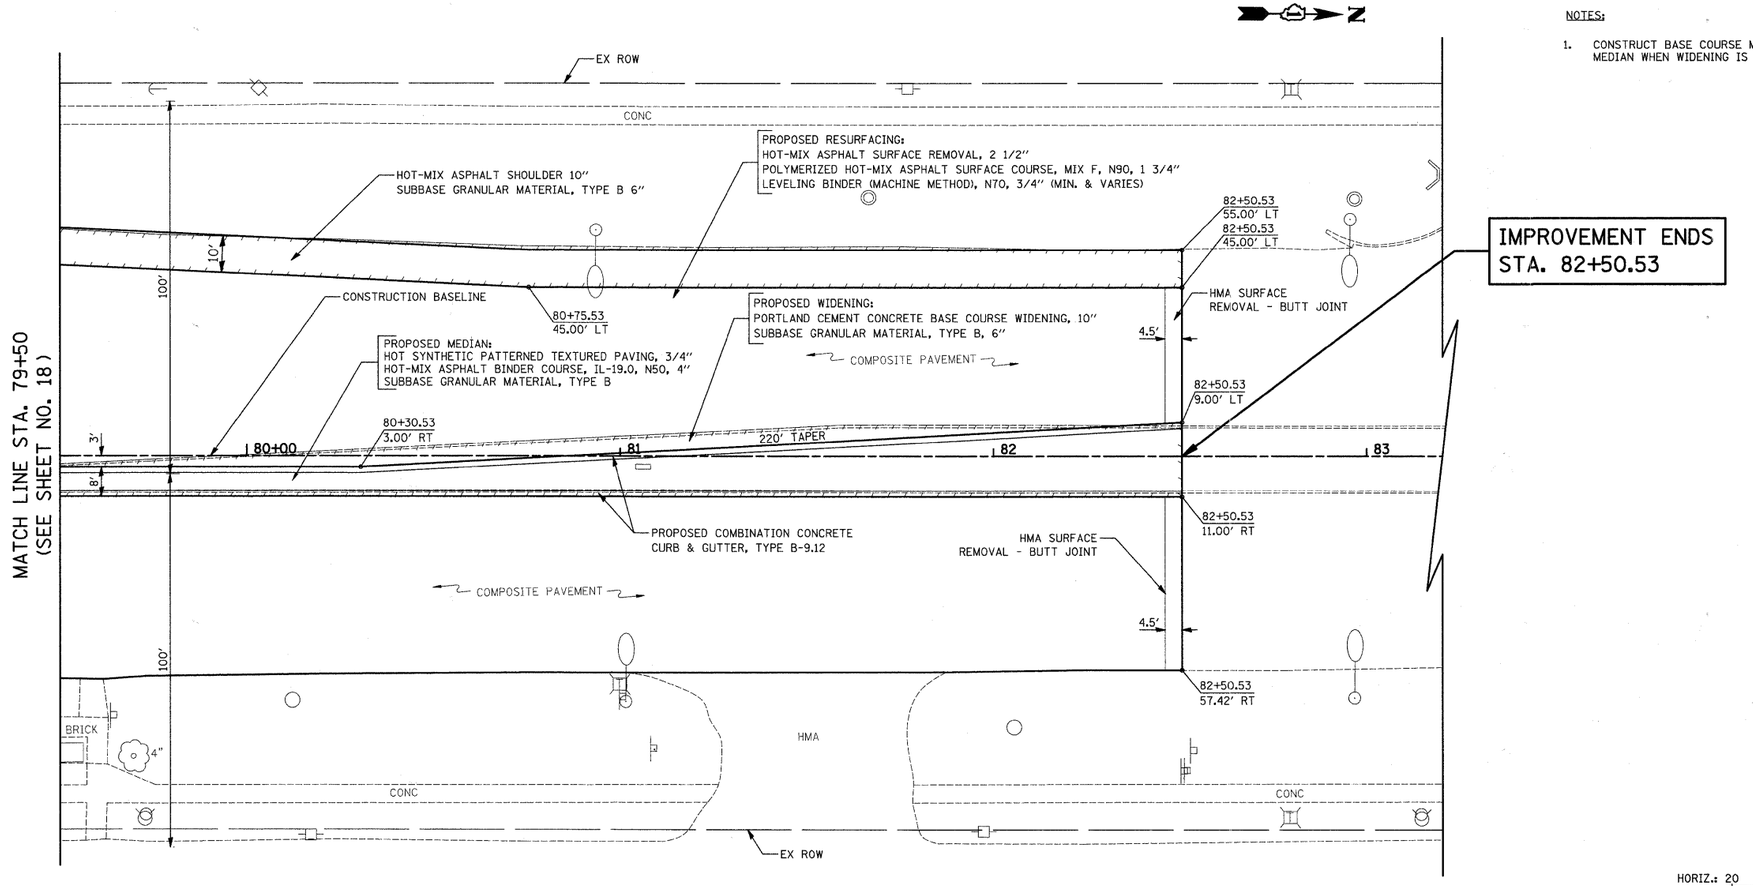

HORIZ.: 20 0 20
VERT.: 5 0 5
SCALE IN FEET

ILLINOIS ROUTE 83

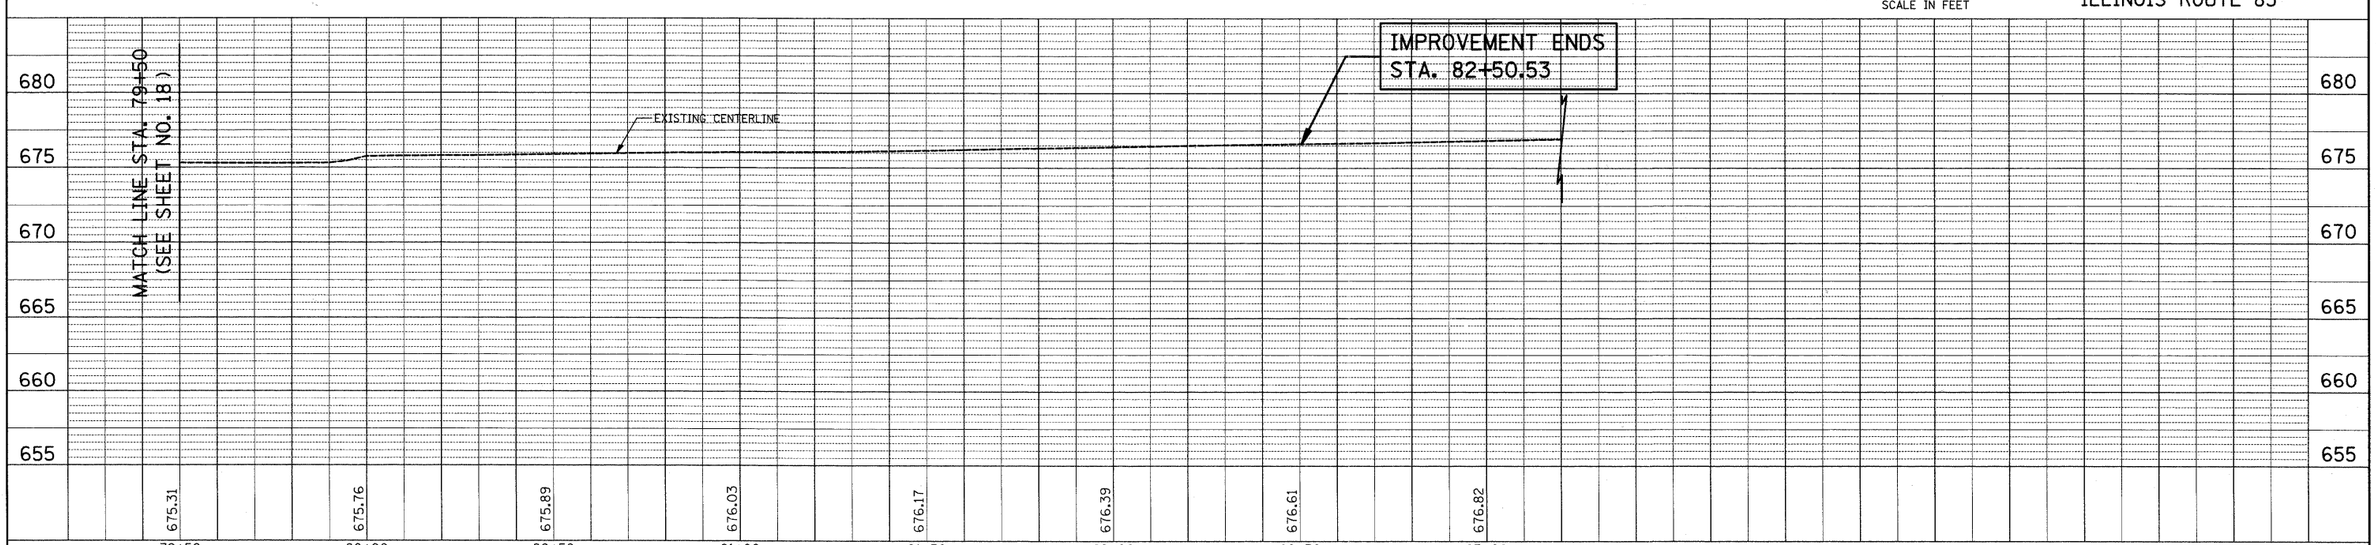

PLAN		
NOTE BOOK NO.	SURVEYED	
	PLOTTED	
	ALIGNMENT CHECKED	
	RT. OF WAY CHECKED	
	CADD FILE NAME	

PROFILE		
NOTE BOOK NO.	SURVEYED	
	PLOTTED	
	GRADES CHECKED	
	B.M. NOTED	
	STRUCTURE NOTAT'NS CHK'D	

FILE NAME = ...\2363\cad\sheet\2363_PP_03.dgn	USER NAME = djk	DESIGNED - BLG	REVISED -
		DRAWN - BLG	REVISED -
	PLOT SCALE = 20.0000 ' / IN.	CHECKED - DJK	REVISED -
	PLOT DATE = 10/21/2010	DATE - 10-22-10	REVISED -

STATE OF ILLINOIS
DEPARTMENT OF TRANSPORTATION

IL ROUTE 83 (BUSSE ROAD) AND PRATT BOULEVARD
PLAN AND PROFILE

SCALE: 1" = 20' | SHEET NO. 3 OF 6 SHEETS | STA. 79+50.00 TO STA. 82+50.53

F.A.P. RTE.	SECTION	COUNTY	TOTAL SHEETS	SHEET NO.
334	09-00057-00-CH	COOK	103	19

CONTRACT NO. 63523

FED. ROAD DIST. NO. 1 | ILLINOIS | FED. AID PROJECT M-9003(660)