SCALE: 1"=50'

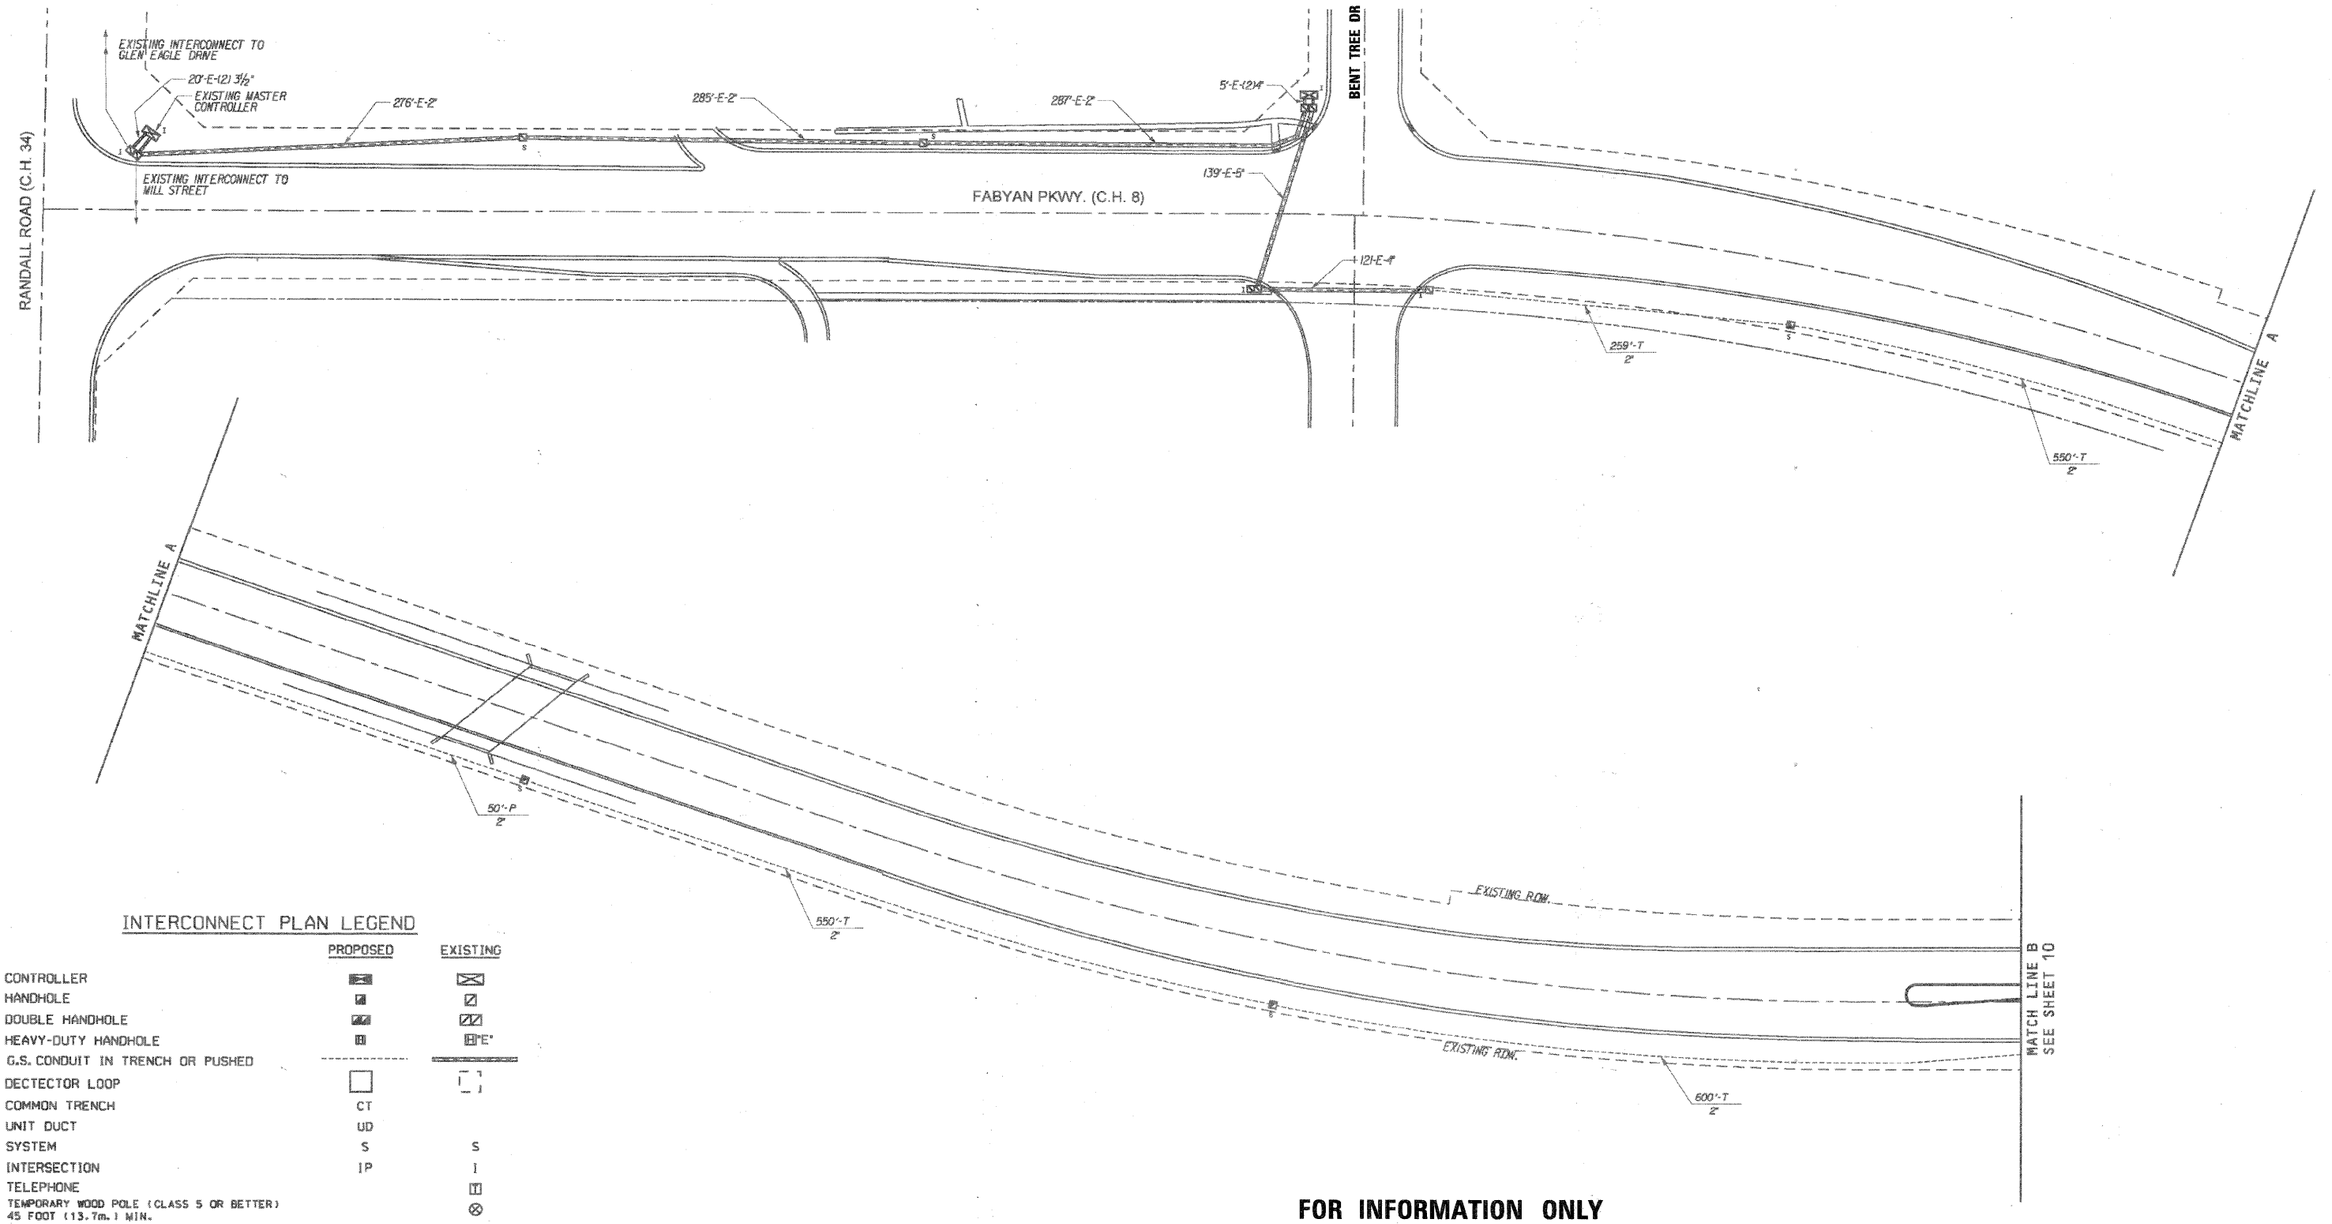

INTERCONNECT PLAN LEGEND

	PROPOSED	EXISTING
CONTROLLER	▬	⊠
HANDHOLE	◪	◪
DOUBLE HANDHOLE	◪◪	◪◪
HEAVY-DUTY HANDHOLE	H	HE
G.S. CONDUIT IN TRENCH OR PUSHED	----------	═══
DECTECTOR LOOP	□	[ ]
COMMON TRENCH	CT	
UNIT DUCT	UD	
SYSTEM	S	S
INTERSECTION	IP	I
TELEPHONE		T
TEMPORARY WOOD POLE (CLASS 5 OR BETTER) 45 FOOT (13.7m.) MIN.		⊗

FOR INFORMATION ONLY

CHRISTOPHER B. BURKE ENGINEERING LTD.
9575 West Higgins Road, Suite 600
Rosemont, Illinois 60018
(847) 823-0500

PLAN: SURVEYED, PLOTTED, ALIGNMENT CHECKED, INT. OF WAY CHECKED, CADD FILE NAME, NOTE BOOK, NO., BY, DATE

PROFILE: SURVEYED, PLOTTED, GRADES CHECKED, R.W. NOTED, STRUCTURE NOTATNS CHKD, NOTE BOOK, NO., BY, DATE

METRO TRANSPORTATION GROUP, INC.
TRAFFIC ENGINEERING, TRANSPORTATION PLANNING
AND SIGNAL SYSTEMS/DESIGN
1300 GREENBROOK, HANOVER PARK, IL 60133 PH# 630 213-1000

REVISIONS		
NO.	DATE	DESCRIPTION

SIGNAL INTERCONNECT PLAN and SCHEDULE OF QUANTITIES

FABYAN PKWY (C.H 8) FROM RANDALL RD (C.H.34) TO WESTERN AV
BATAVIA, ILLINOIS

FILE NAME: 09_ic.dgn
DATE: AUG 27. 2002
PROJECT NO.: H0112-17
SHEET NO.: 9 OF 15

FILE NAME = N:\kanecounty\080673\Traffic\074_INT-16_Fabyan Pkwy.dgn	USER NAME = FPACIONE	DESIGNED - ABR	REVISED -
		DRAWN - FCP	REVISED -
	PLOT SCALE = NOT TO SCALE	CHECKED - MJT	REVISED -
	PLOT DATE = 11/3/2010	DATE - AUGUST 31, 2010	REVISED -

STATE OF ILLINOIS
DEPARTMENT OF TRANSPORTATION

INTERCONNECT PLAN
FABYAN PARKWAY

SCALE: | SHEET NO. OF SHEETS | STA. -- | TO STA. --

F.A.P. RTE.	SECTION	COUNTY	TOTAL SHEETS	SHEET NO.
336	09-00237-02-TL	KANE	100	74
		CONTRACT NO. 63525		
		ILLINOIS FED. AID PROJECT		