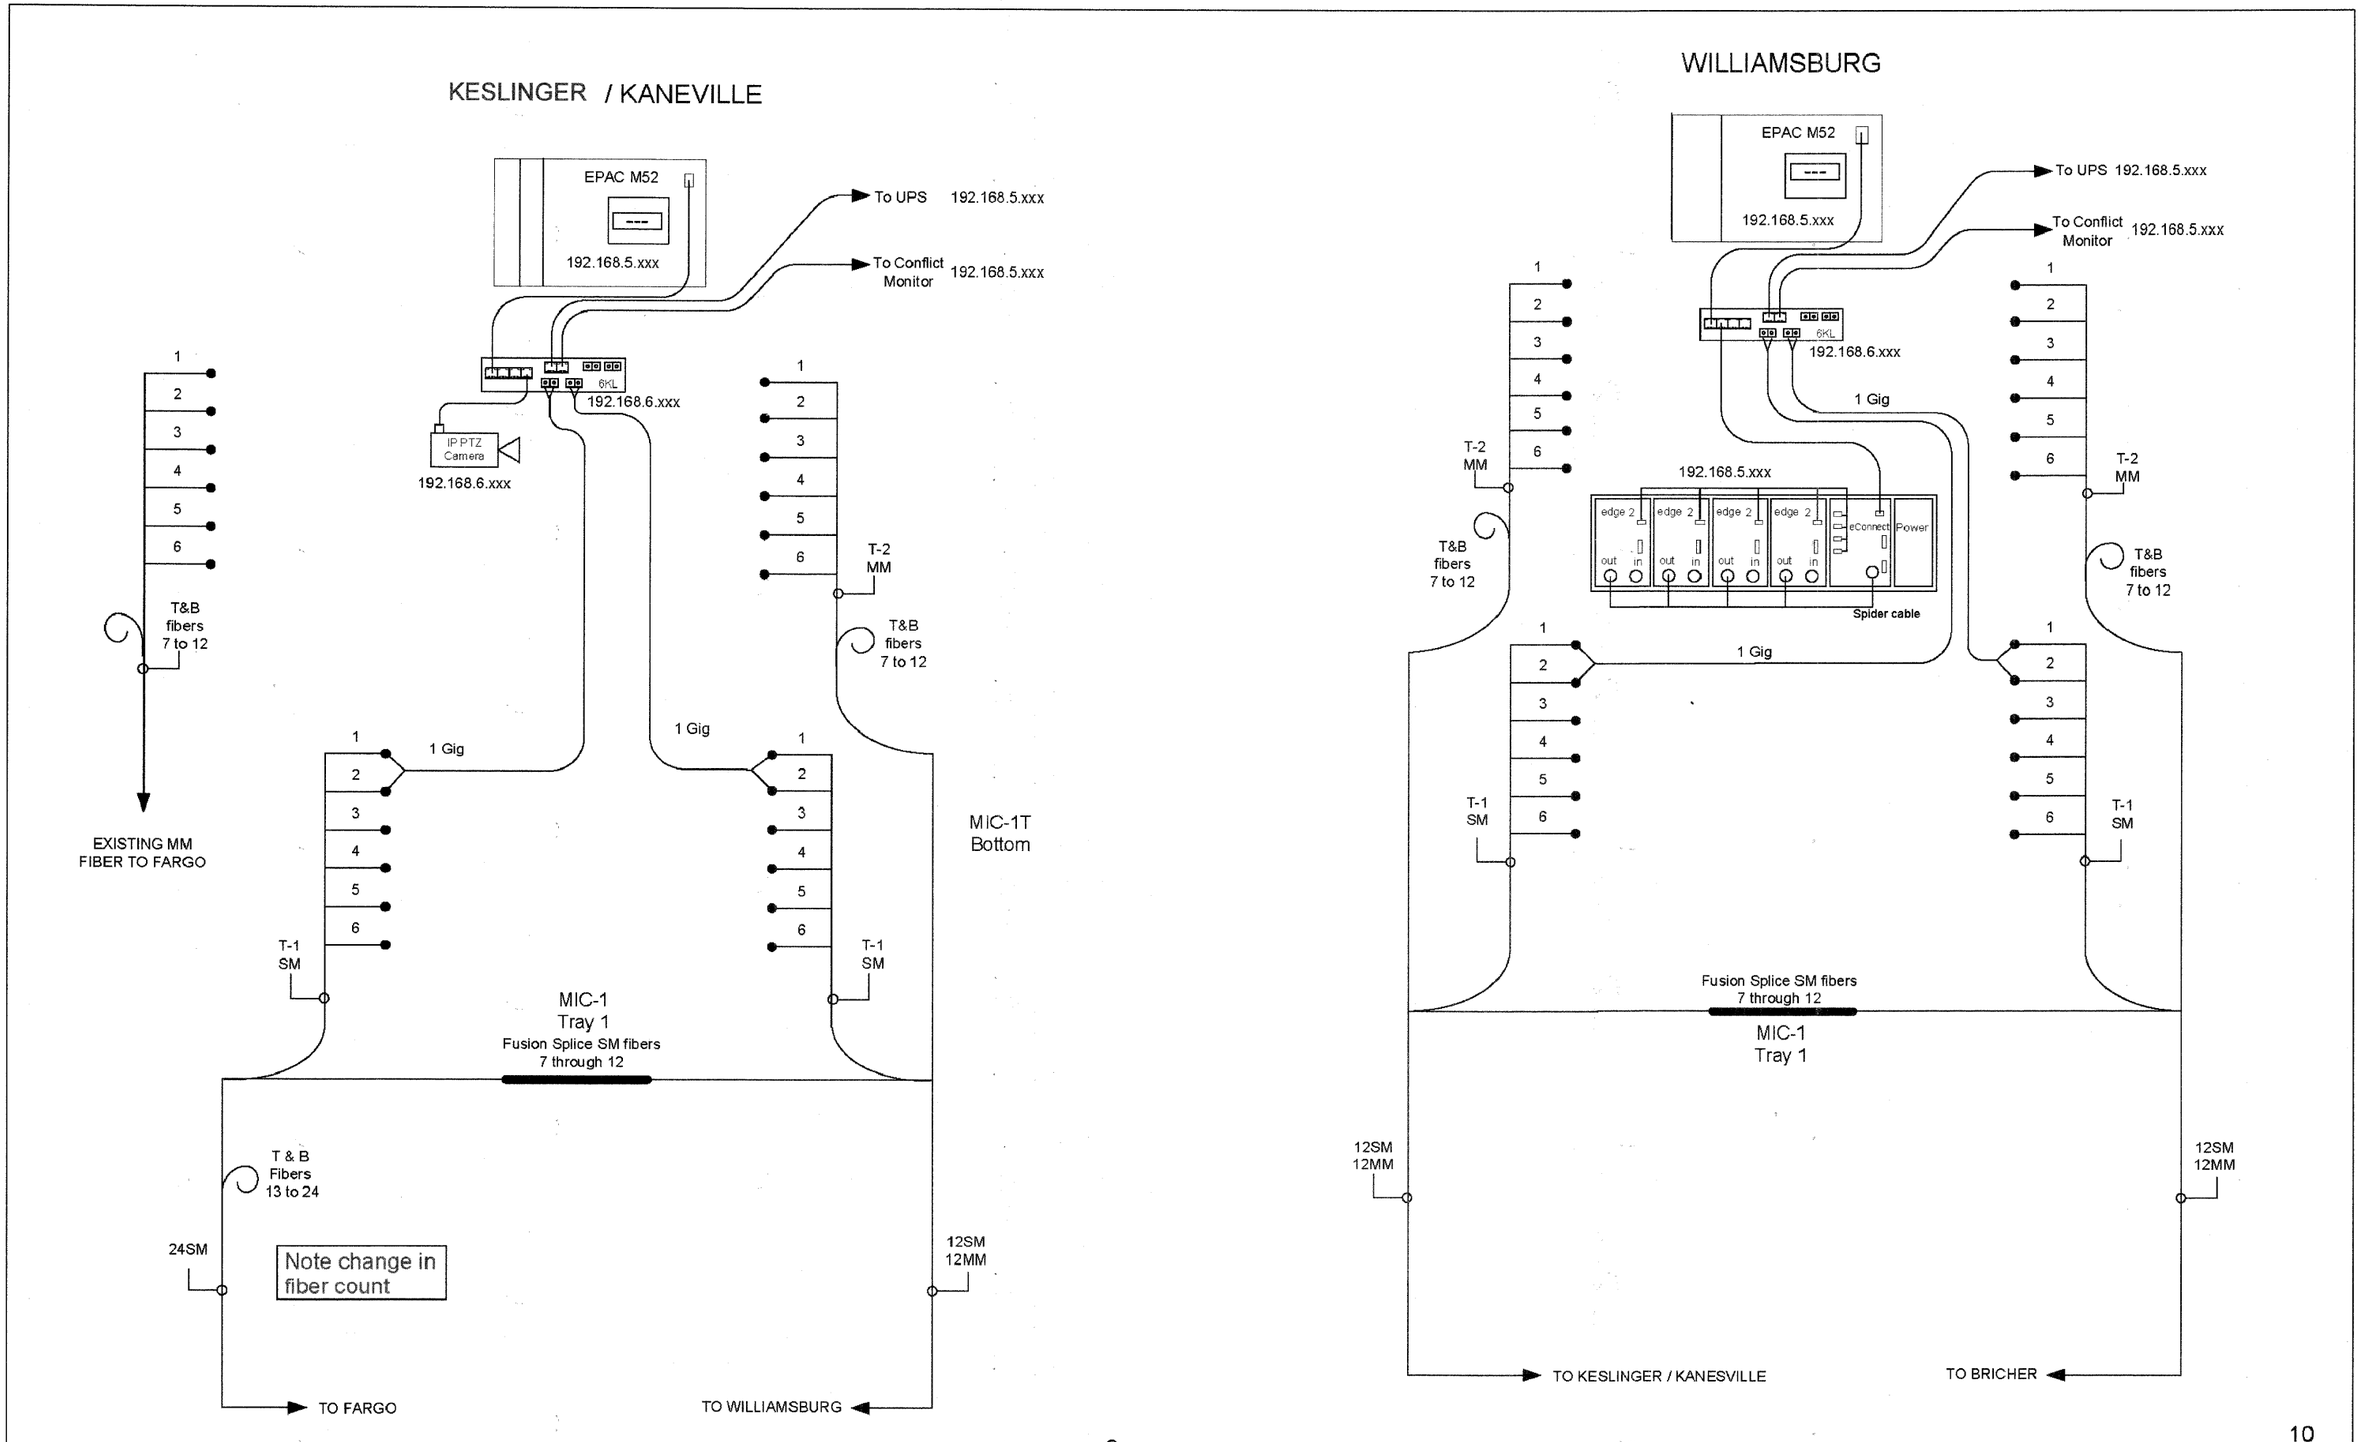


CHRISTOPHER B. BURKE ENGINEERING LTD.
9575 West Higgins Road, Suite 600
Rosemont, Illinois 60018
(847) 823-0500

PLAN: SURVEYED, PLOTTED, ALIGNMENT CHECKED, RT. OF WAY CHECKED, CADD FILE NAME, NOTE BOOK NO., BY, DATE

PROFILE: SURVEYED, PLOTTED, GRADES CHECKED, B.M. NOTED, STRUCTURE NOTAT'NS CHK'D, NOTE BOOK NO., BY, DATE

| | | | |
|---|---|---|---|
| FILE NAME = N:\kanecounty\080673\Traffic\083_DET_05 Fiber Splc Diag.dgn | USER NAME = FPACIONE | DESIGNED - ABR | REVISED - |
| | PLOT SCALE = NOT TO SCALE | DRAWN - FCP | REVISED - |
| | PLOT DATE = 11/3/2010 | CHECKED - MJT | REVISED - |
| | | DATE - AUGUST 31, 2010 | REVISED - |

**STATE OF ILLINOIS**
**DEPARTMENT OF TRANSPORTATION**

**FIBER SPLICING DIAGRAM**
**KESLINGER / KANEVILLE – WILLIAMSBURG**

SCALE: | SHEET NO. OF SHEETS | STA. -- TO STA. --

| F.A.P. RTE. | SECTION | COUNTY | TOTAL SHEETS | SHEET NO. |
|---|---|---|---|---|
| 336 | 09-00237-02-TL | KANE | 100 | 83 |

CONTRACT NO. 63525

ILLINOIS FED. AID PROJECT