CONTRACT NO. 66442

F.A.P RTE.	SECTION	COUNTY	TOTAL SHEETS	SHEET NO.
619	7O RS-5 & I	LASALLE	214	35
STA. 828+00.00	TO STA. 833+50.00			
FED. ROAD DIST. NO. 3	ILLINOIS	FED. AID PROJECT		

PLAN — SURVEYED, PLOTTED, ALIGNMENT CHECKED, RT. OF WAY CHECKED, CADD FILE NAME, NOTE BOOK, NO. ____, BY, DATE

PROFILE — SURVEYED, PLOTTED, PROFILE CHECKED, B.M. NOTED, STRUCTURE NOTATIONS CHKD, NOTE BOOK, NO. ____, BY, DATE

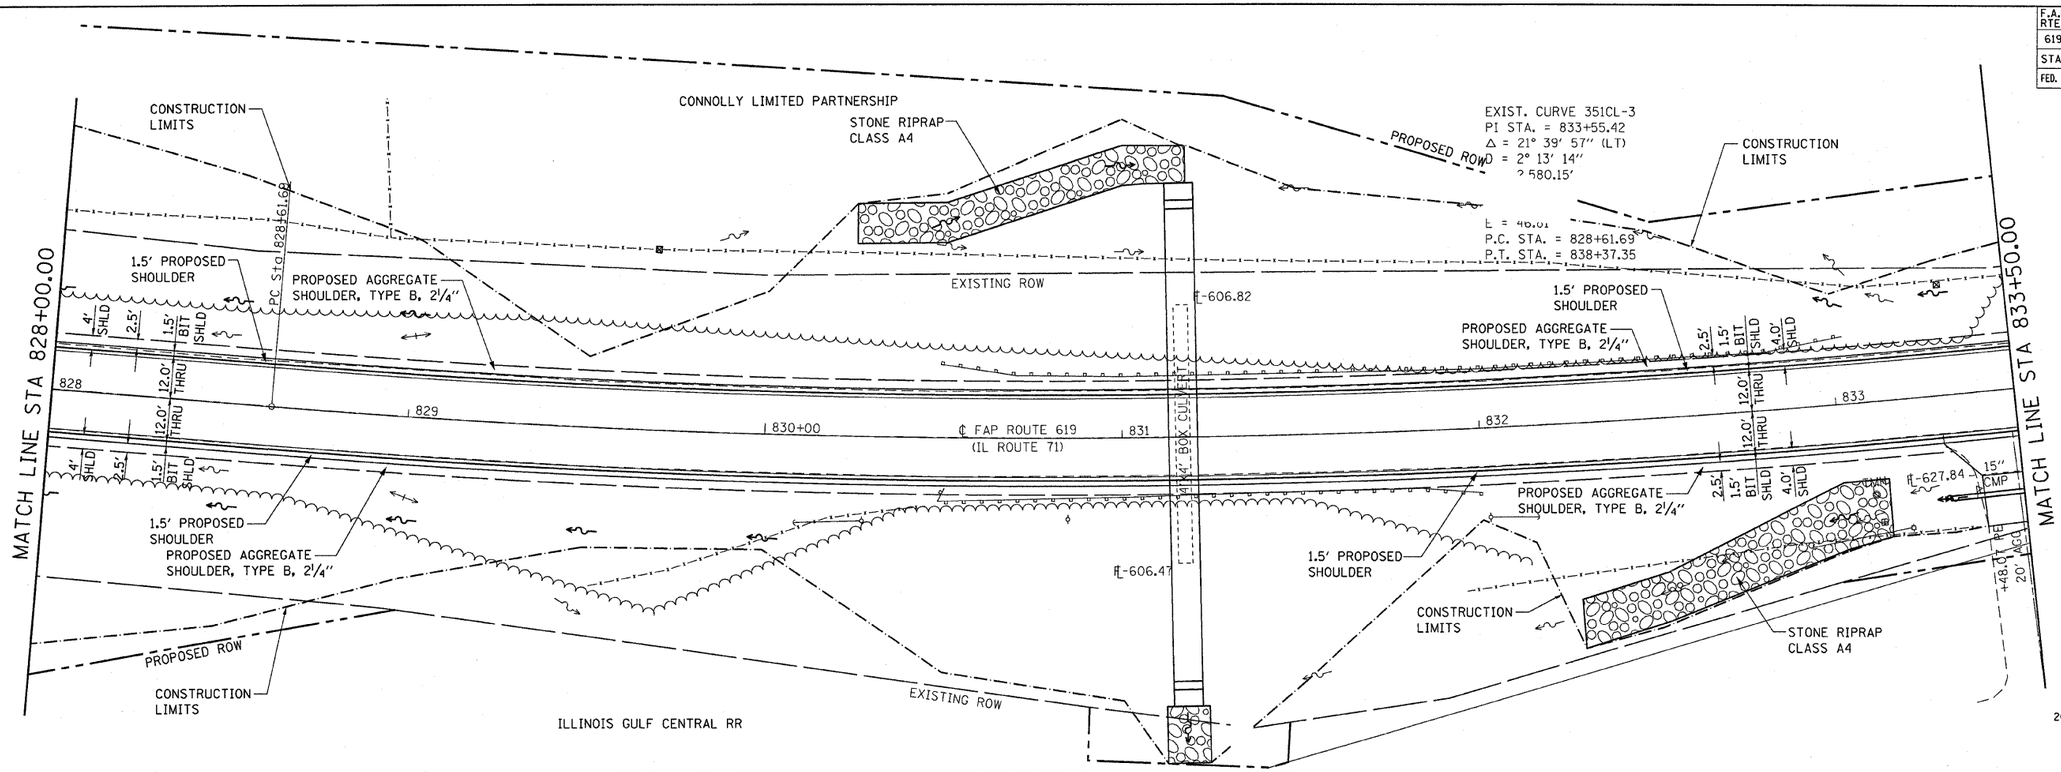

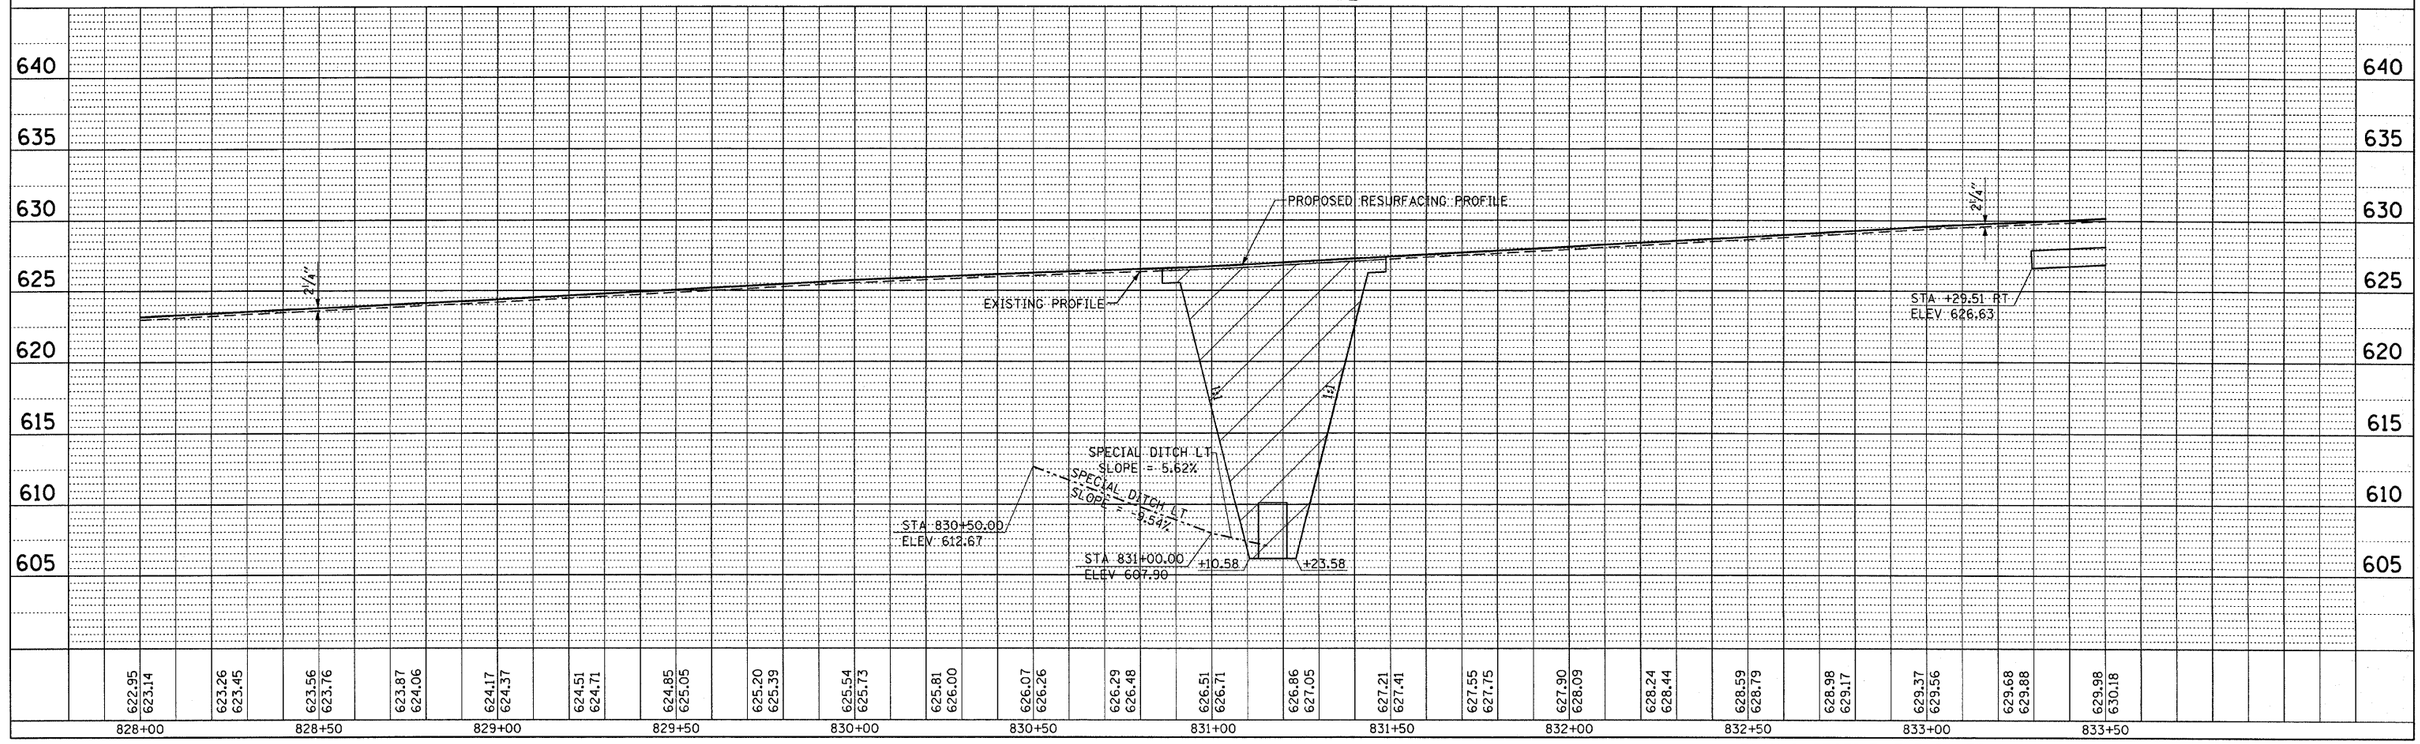

PLAN & PROFILE, FAP ROUTE 619 (IL 71) STA. 828+00.00 TO STA. 833+50.00