CONTRACT NO. 66442

F.A.P. RTE.	SECTION	COUNTY	TOTAL SHEETS	SHEET NO.
619	70 RS-5 & I	LASALLE	214	89
STA.	TO STA.			
FED. ROAD DIST. NO. 3	ILLINOIS	FED. AID PROJECT		

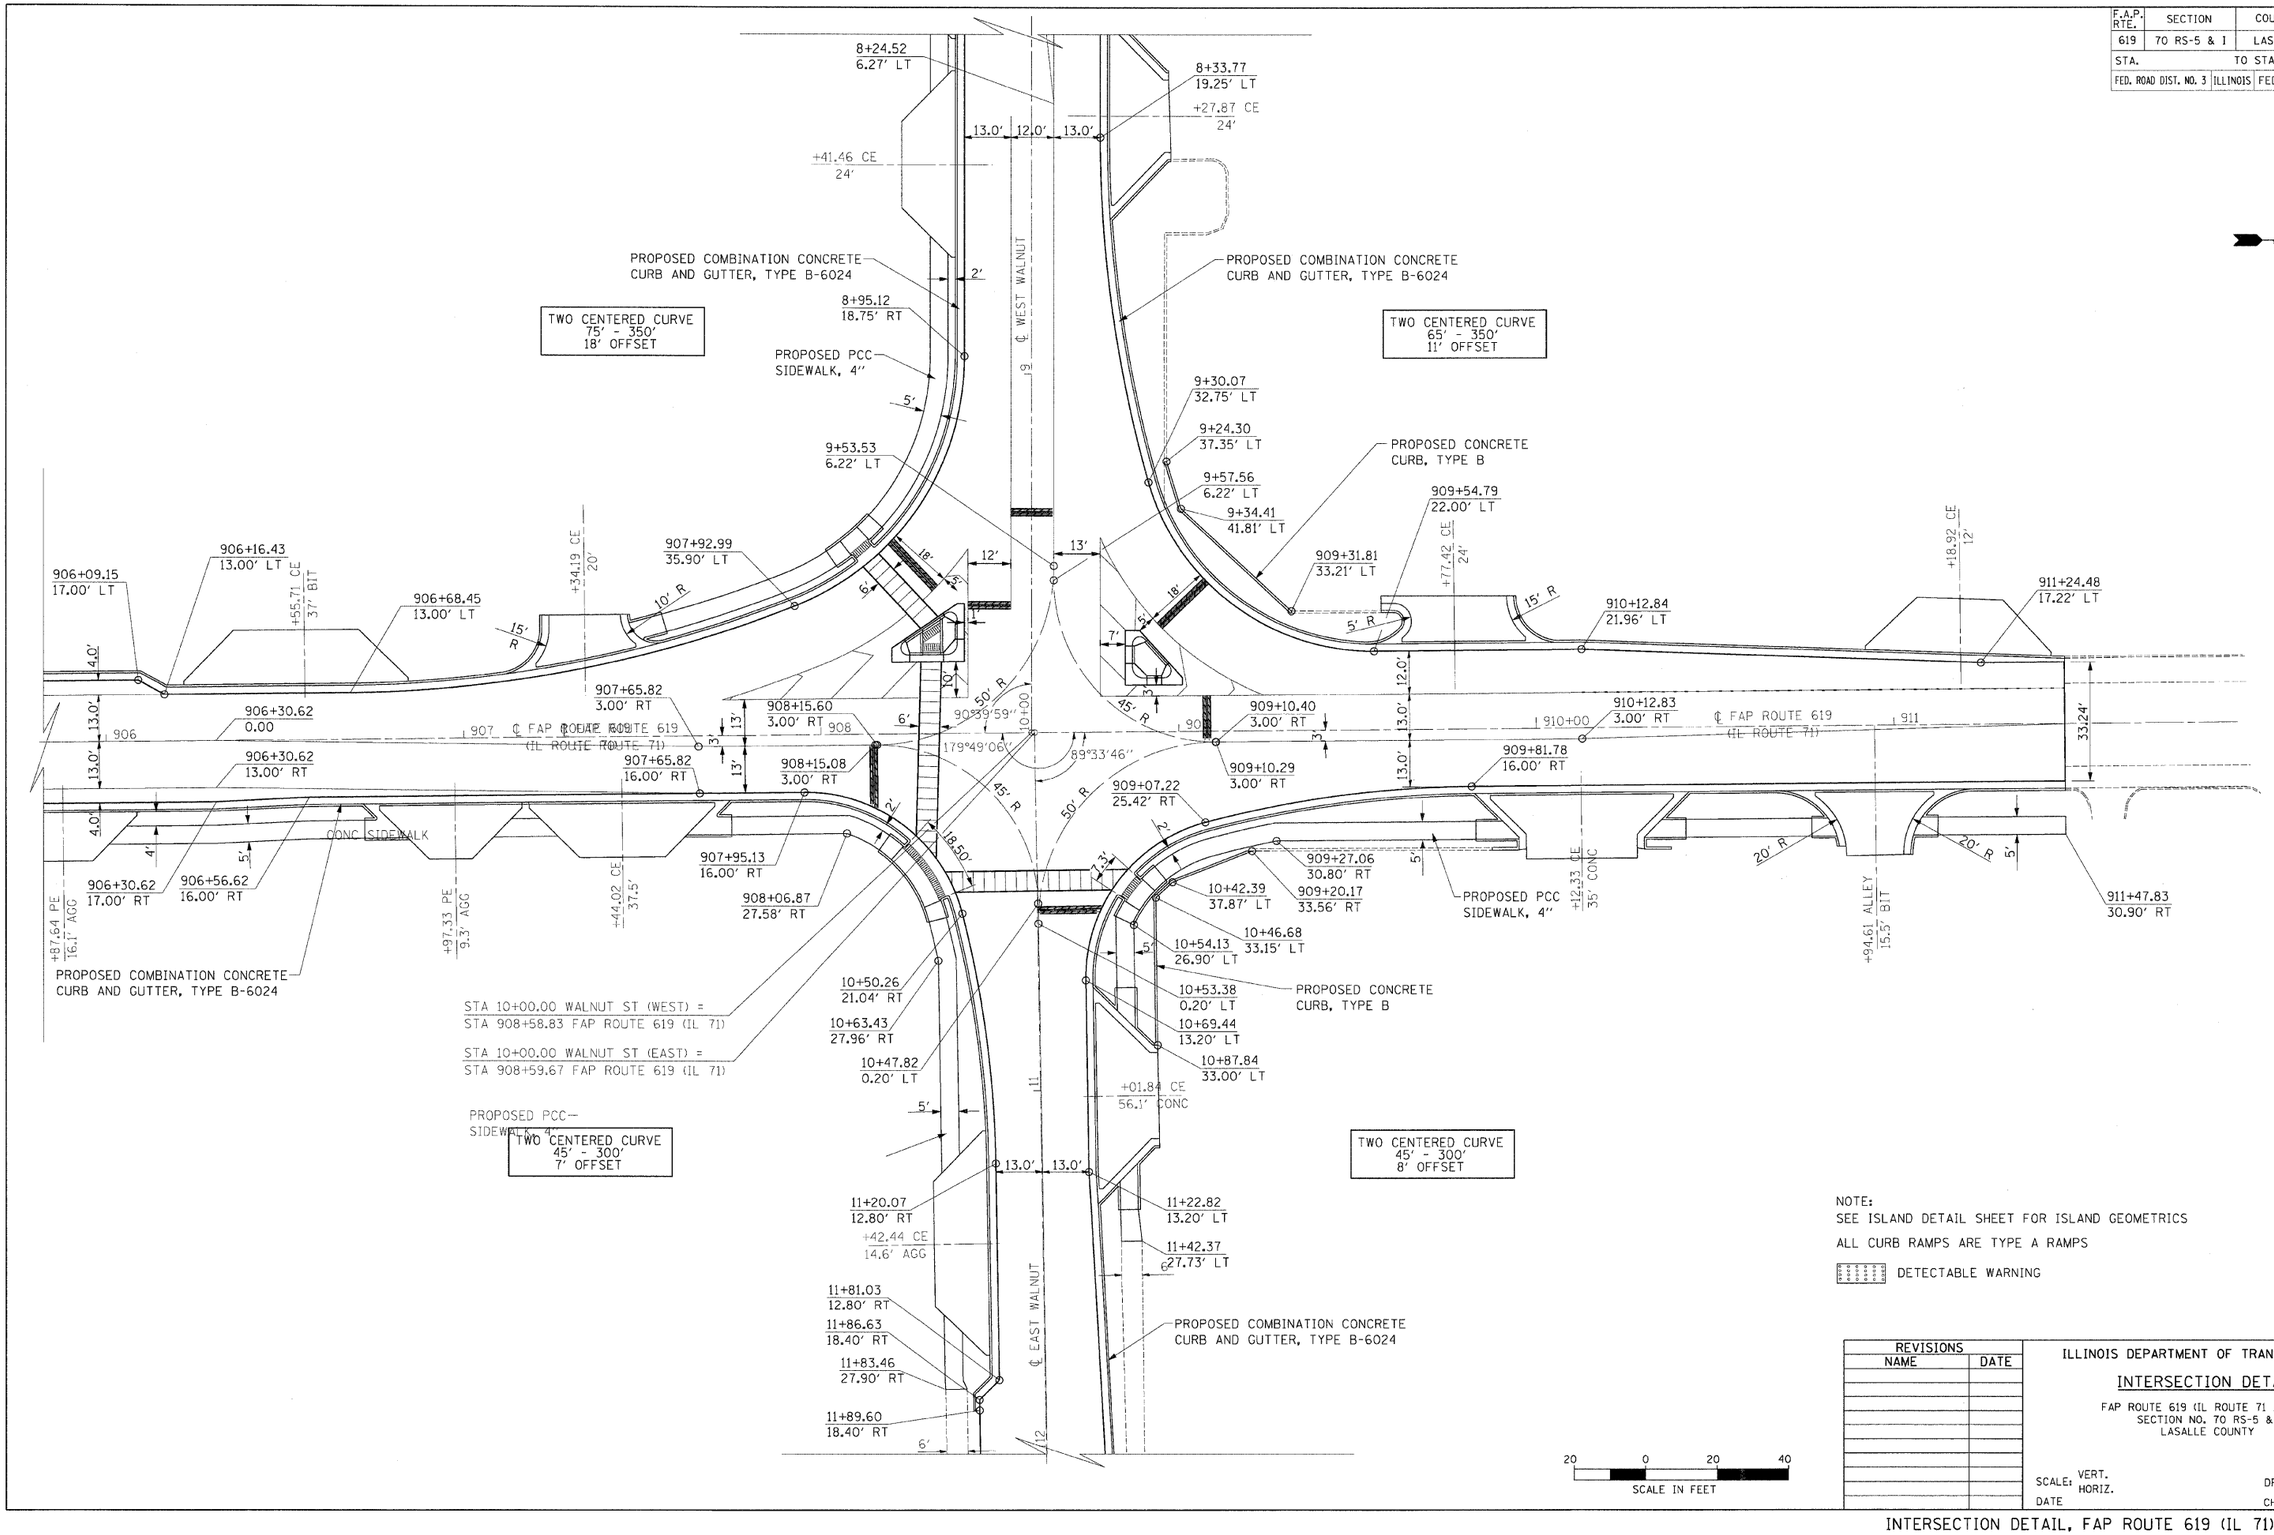

NOTE:
SEE ISLAND DETAIL SHEET FOR ISLAND GEOMETRICS

ALL CURB RAMPS ARE TYPE A RAMPS

DETECTABLE WARNING

REVISIONS NAME	DATE

ILLINOIS DEPARTMENT OF TRANSPORTATION

INTERSECTION DETAIL

FAP ROUTE 619 (IL ROUTE 71 /351)
SECTION NO. 70 RS-5 & I
LASALLE COUNTY

SCALE: VERT.
HORIZ.

DRAWN BY BANDY

DATE

CHECKED BY STEUART

INTERSECTION DETAIL, FAP ROUTE 619 (IL 71) & WALNUT ST