CONTRACT NO. 66442

F.A.P. RTE.	SECTION	COUNTY	TOTAL SHEETS	SHEET NO.
619	70 RS-5 & I	LASALLE	214	92
STA. 795+00.00		TO STA. 800+50.00		
FED. ROAD DIST. NO. 3	ILLINOIS	FED. AID PROJECT		

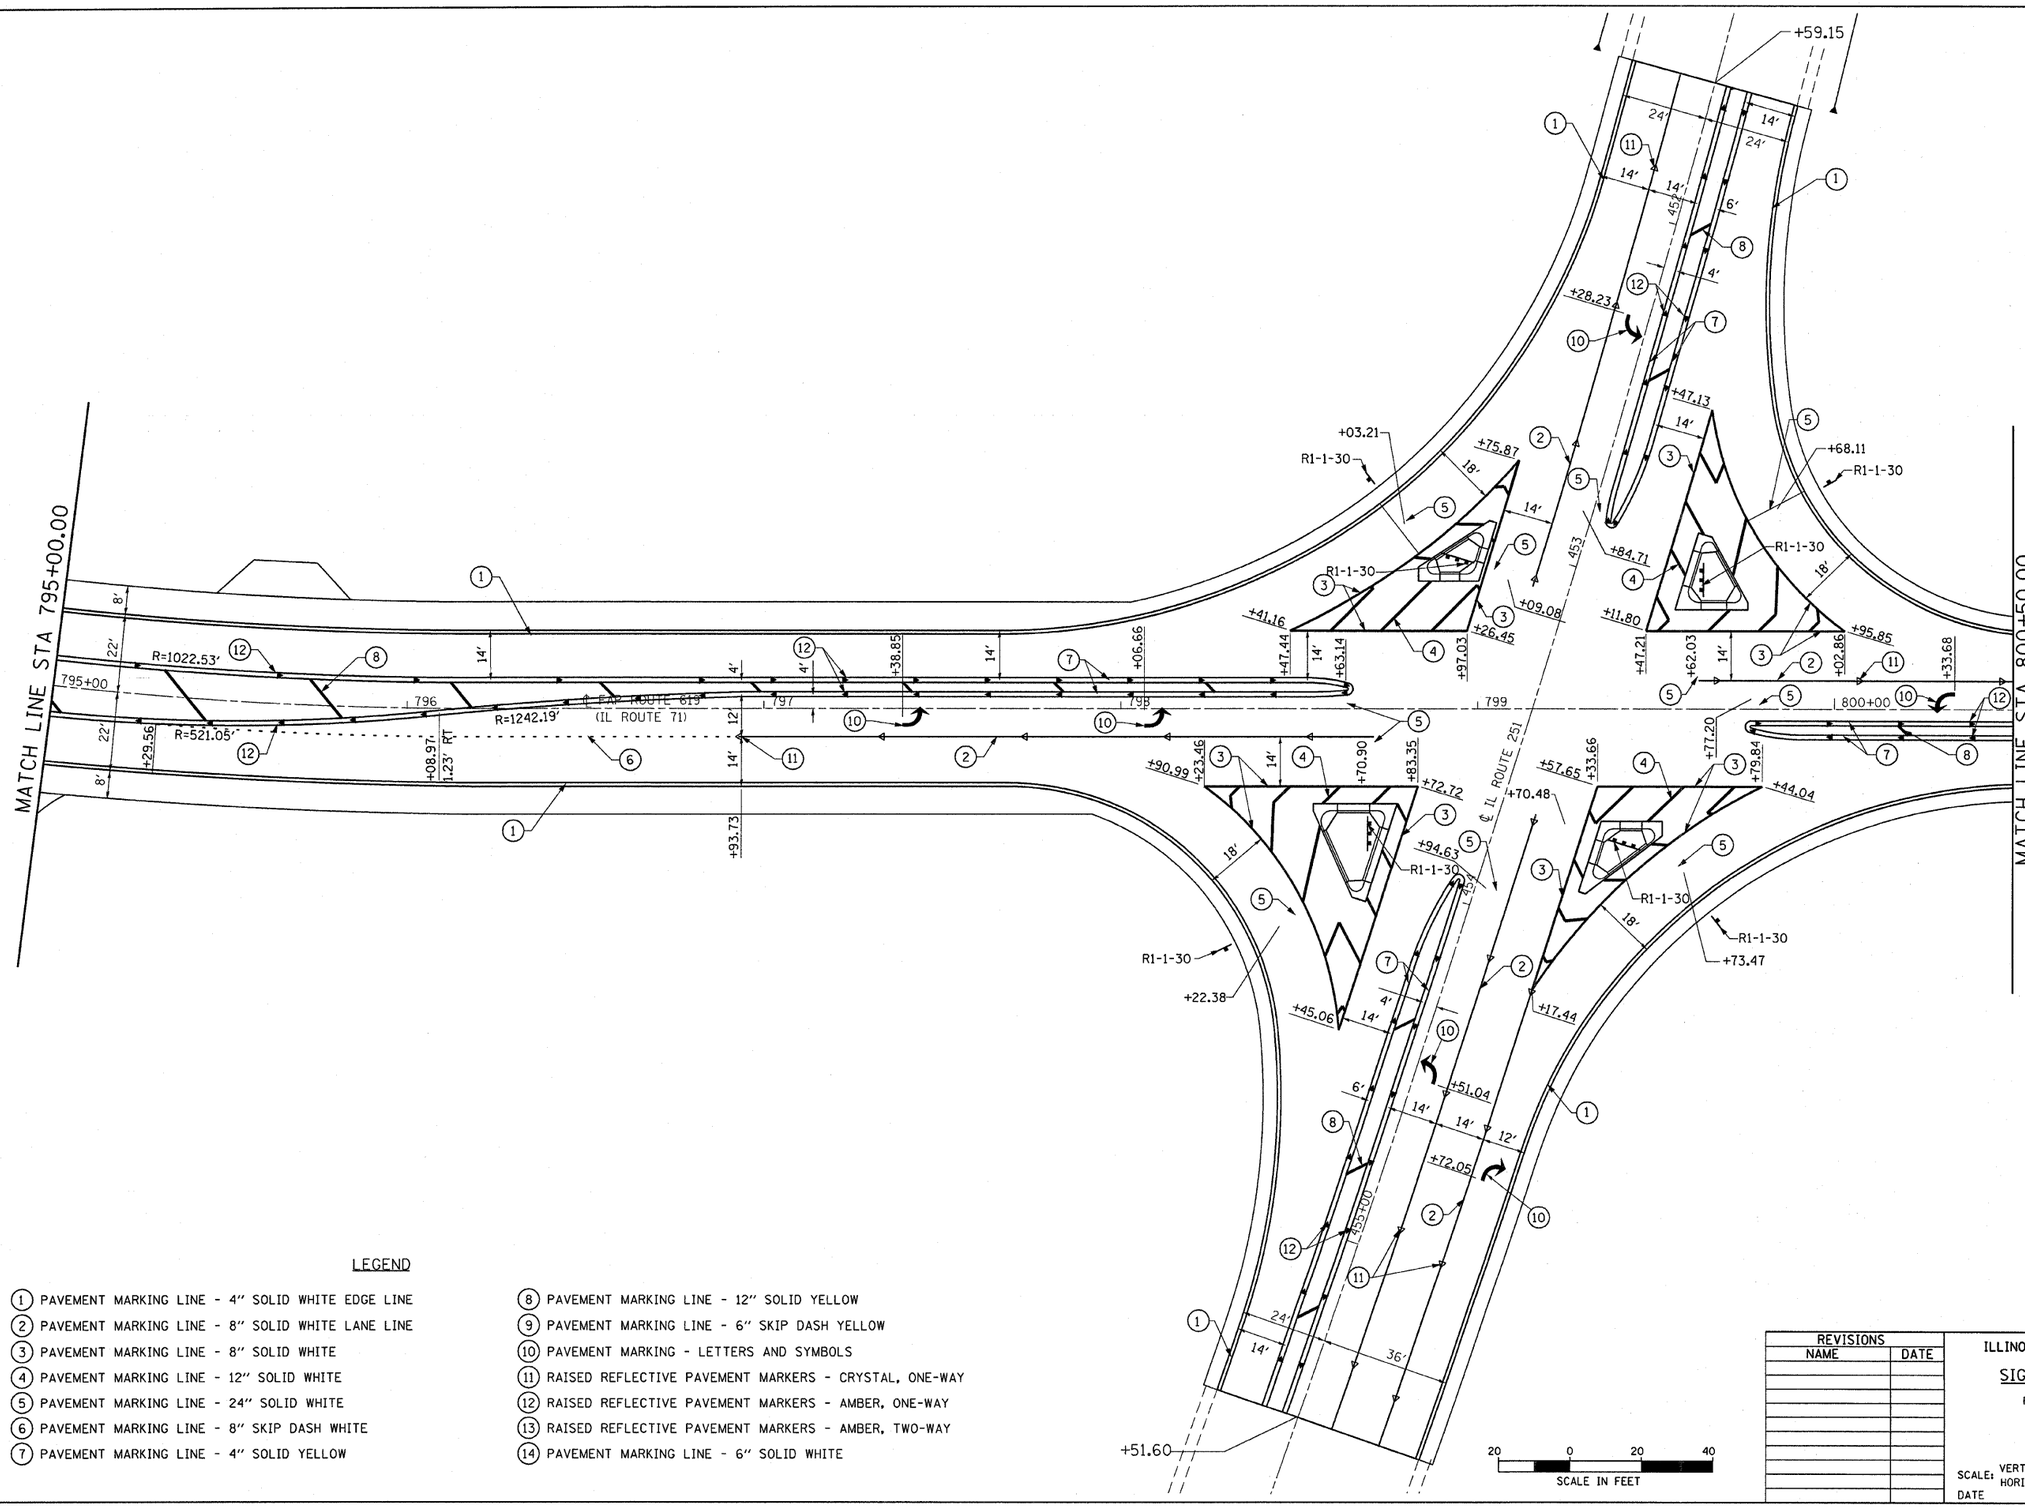

LEGEND

1. PAVEMENT MARKING LINE - 4" SOLID WHITE EDGE LINE
2. PAVEMENT MARKING LINE - 8" SOLID WHITE LANE LINE
3. PAVEMENT MARKING LINE - 8" SOLID WHITE
4. PAVEMENT MARKING LINE - 12" SOLID WHITE
5. PAVEMENT MARKING LINE - 24" SOLID WHITE
6. PAVEMENT MARKING LINE - 8" SKIP DASH WHITE
7. PAVEMENT MARKING LINE - 4" SOLID YELLOW
8. PAVEMENT MARKING LINE - 12" SOLID YELLOW
9. PAVEMENT MARKING LINE - 6" SKIP DASH YELLOW
10. PAVEMENT MARKING - LETTERS AND SYMBOLS
11. RAISED REFLECTIVE PAVEMENT MARKERS - CRYSTAL, ONE-WAY
12. RAISED REFLECTIVE PAVEMENT MARKERS - AMBER, ONE-WAY
13. RAISED REFLECTIVE PAVEMENT MARKERS - AMBER, TWO-WAY
14. PAVEMENT MARKING LINE - 6" SOLID WHITE

REVISIONS	
NAME	DATE

ILLINOIS DEPARTMENT OF TRANSPORTATION

SIGNING & PAVEMENT MARKING

FAP ROUTE 619 (IL ROUTE 71 /351)
SECTION NO. 70 RS-5 & I
LASALLE COUNTY

SCALE: VERT. HORIZ.

DATE

DRAWN BY BANDY

CHECKED BY STEUART

SIGNING & PAVEMENT MARKING, FAP ROUTE 619 (IL 71) STA. 795+00.00 TO STA. 800+50.00