CONTRACT NO. 66442

F.A. RTE.	SECTION	COUNTY	TOTAL SHEETS	SHEET NO.
619	70 RS-5 & I	LASALLE	214	114
STA. 797+59.33		TO STA. 798+00.00		
FED. ROAD DIST. NO.	ILLINOIS	FED. AID PROJECT		

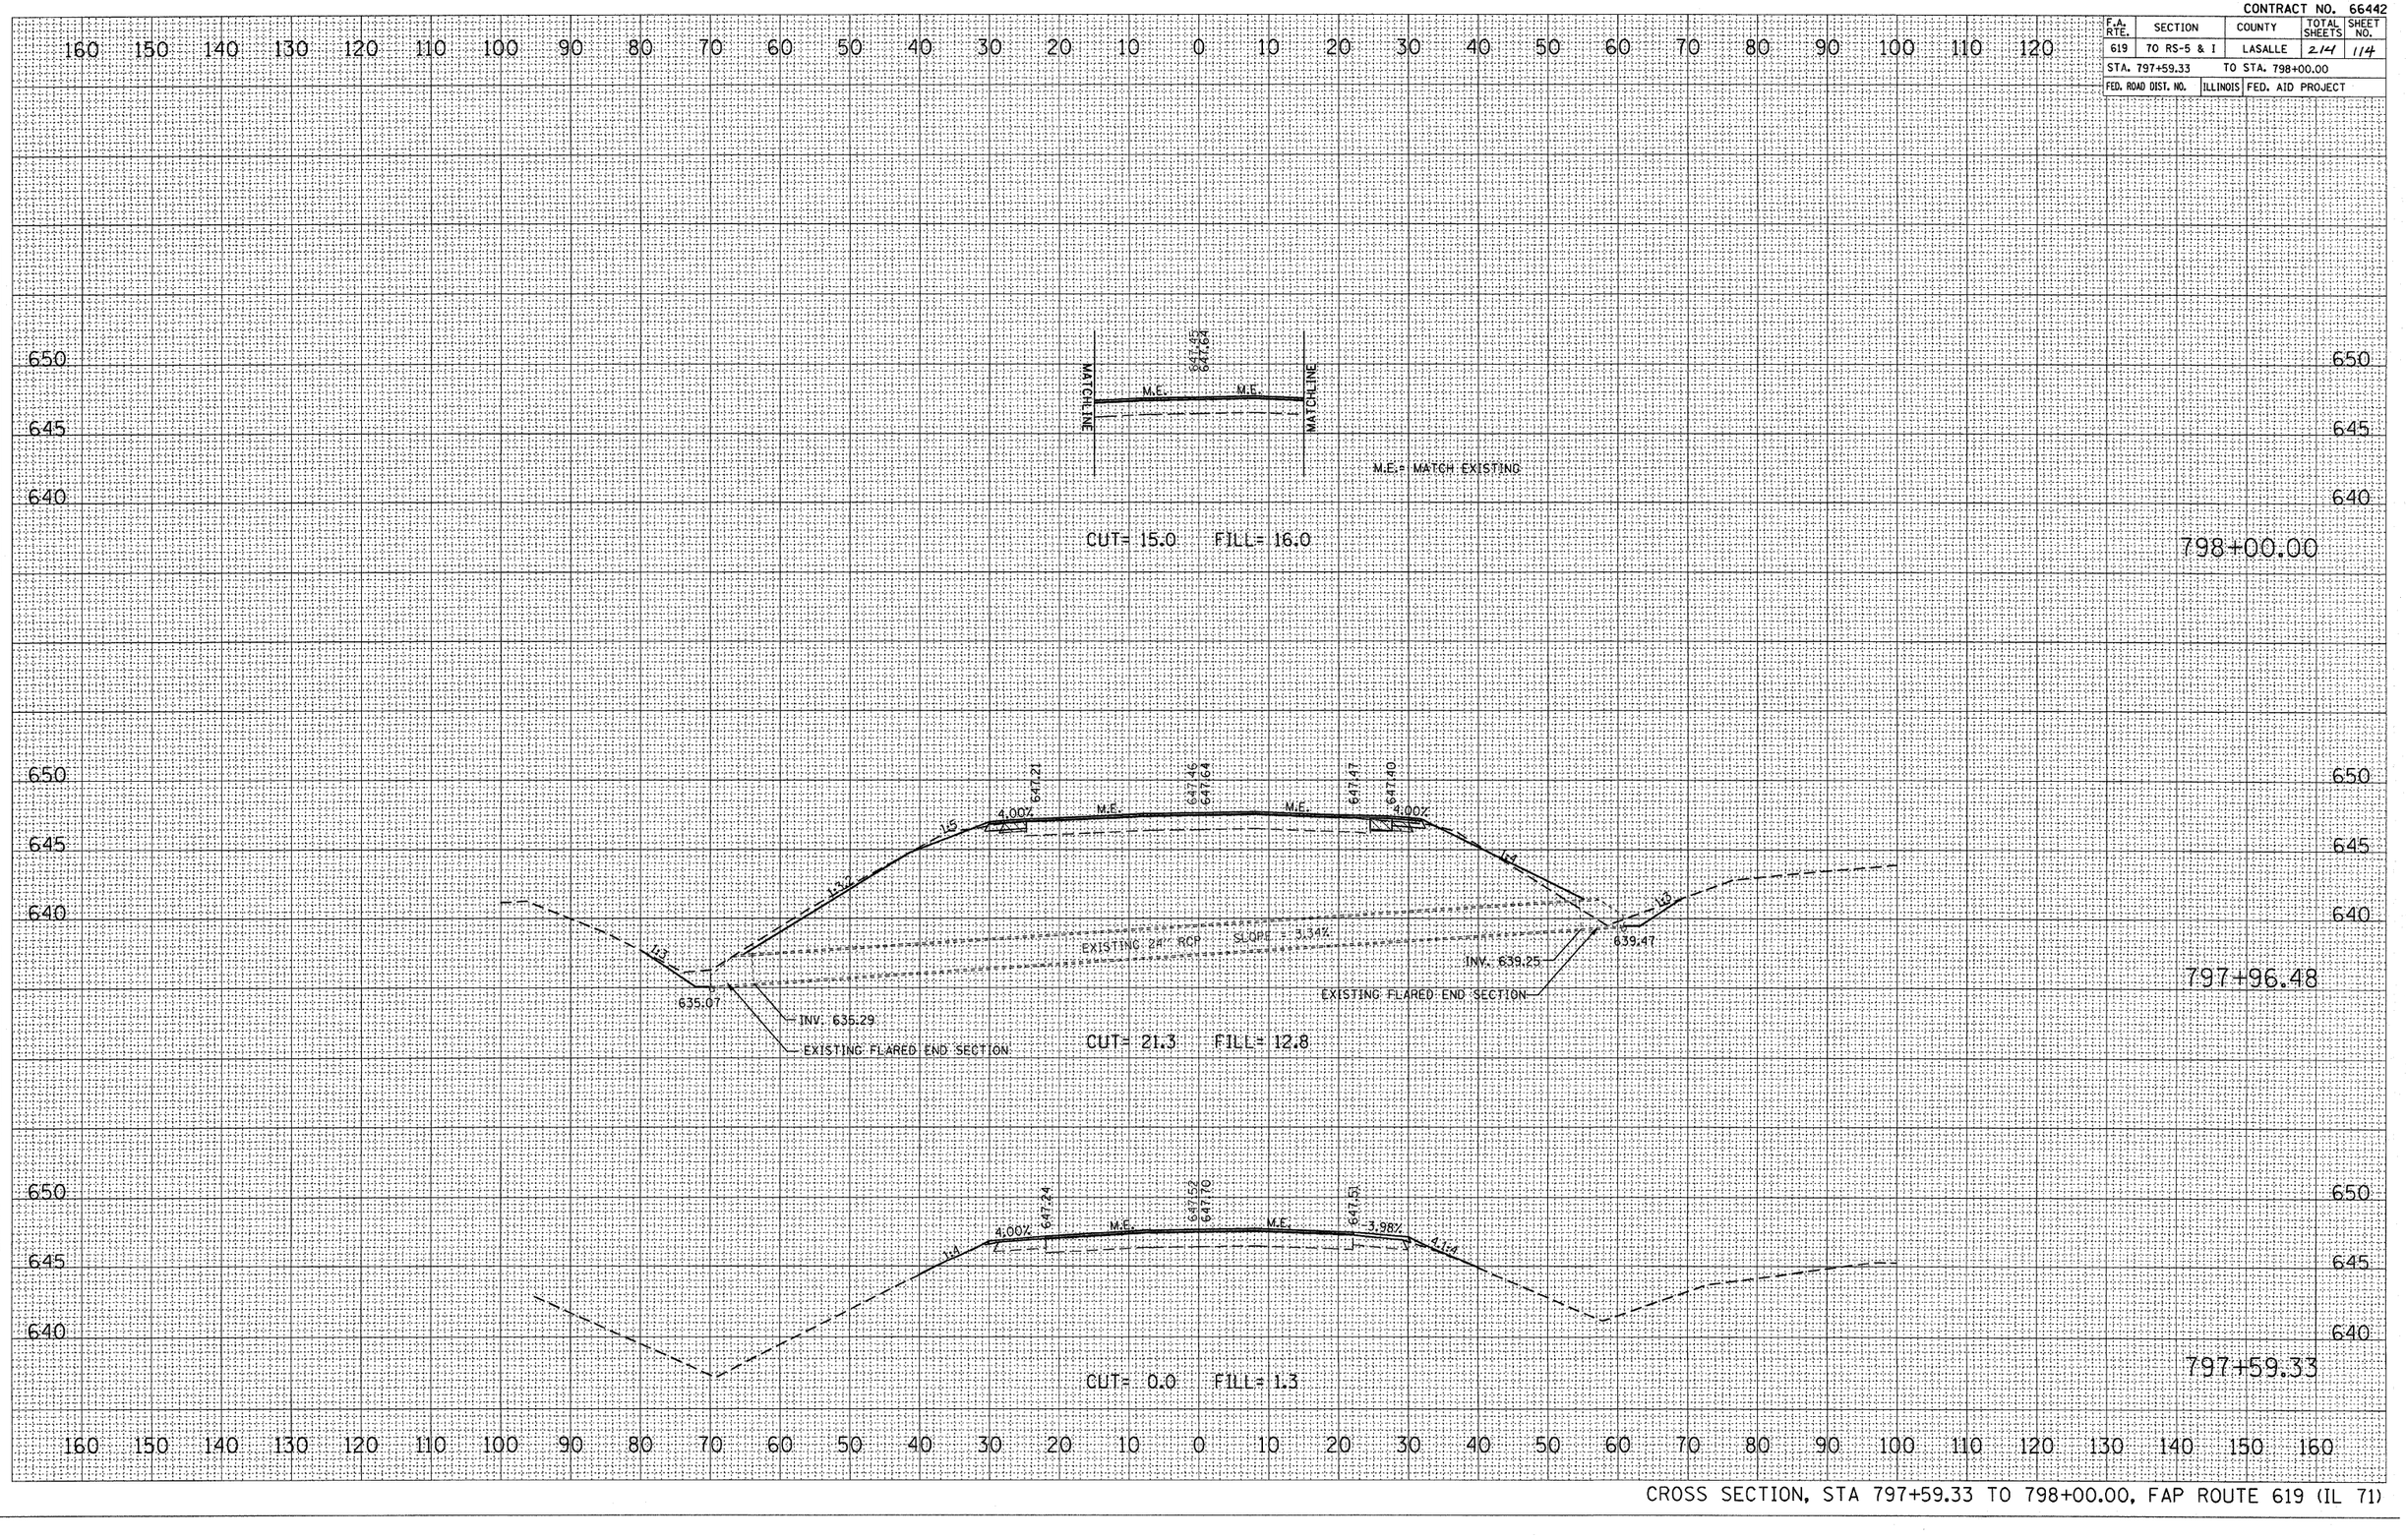

CROSS SECTION, STA 797+59.33 TO 798+00.00, FAP ROUTE 619 (IL 71)

FINAL SURVEY | NOTE BOOK NO. | SURVEYED | PLOTTED | TEMPLATE | AREAS | AREAS CHECKED | BY | DATE

ORIGINAL SURVEY | NO. | SURVEYED | PLOTTED | TEMPLATE | AREAS | AREAS CHECKED | BY | DATE

PLOT DATE = Aug 24, 2010 - 08:25:54 AM
FILE NAME = c:\pw_work\pwidot\bergantinoja\d\...
PLOT SCALE = 10.0749 ' / IN.
USER NAME = bergantinoja