CONTRACT NO. 66442

F.A. RTE.	SECTION	COUNTY	TOTAL SHEETS	SHEET NO.
619	70 RS-5 & I	LASALLE	214	146
STA. 832+50.00		TO STA. 833+30.00		
FED. ROAD DIST. NO.	ILLINOIS	FED. AID PROJECT		

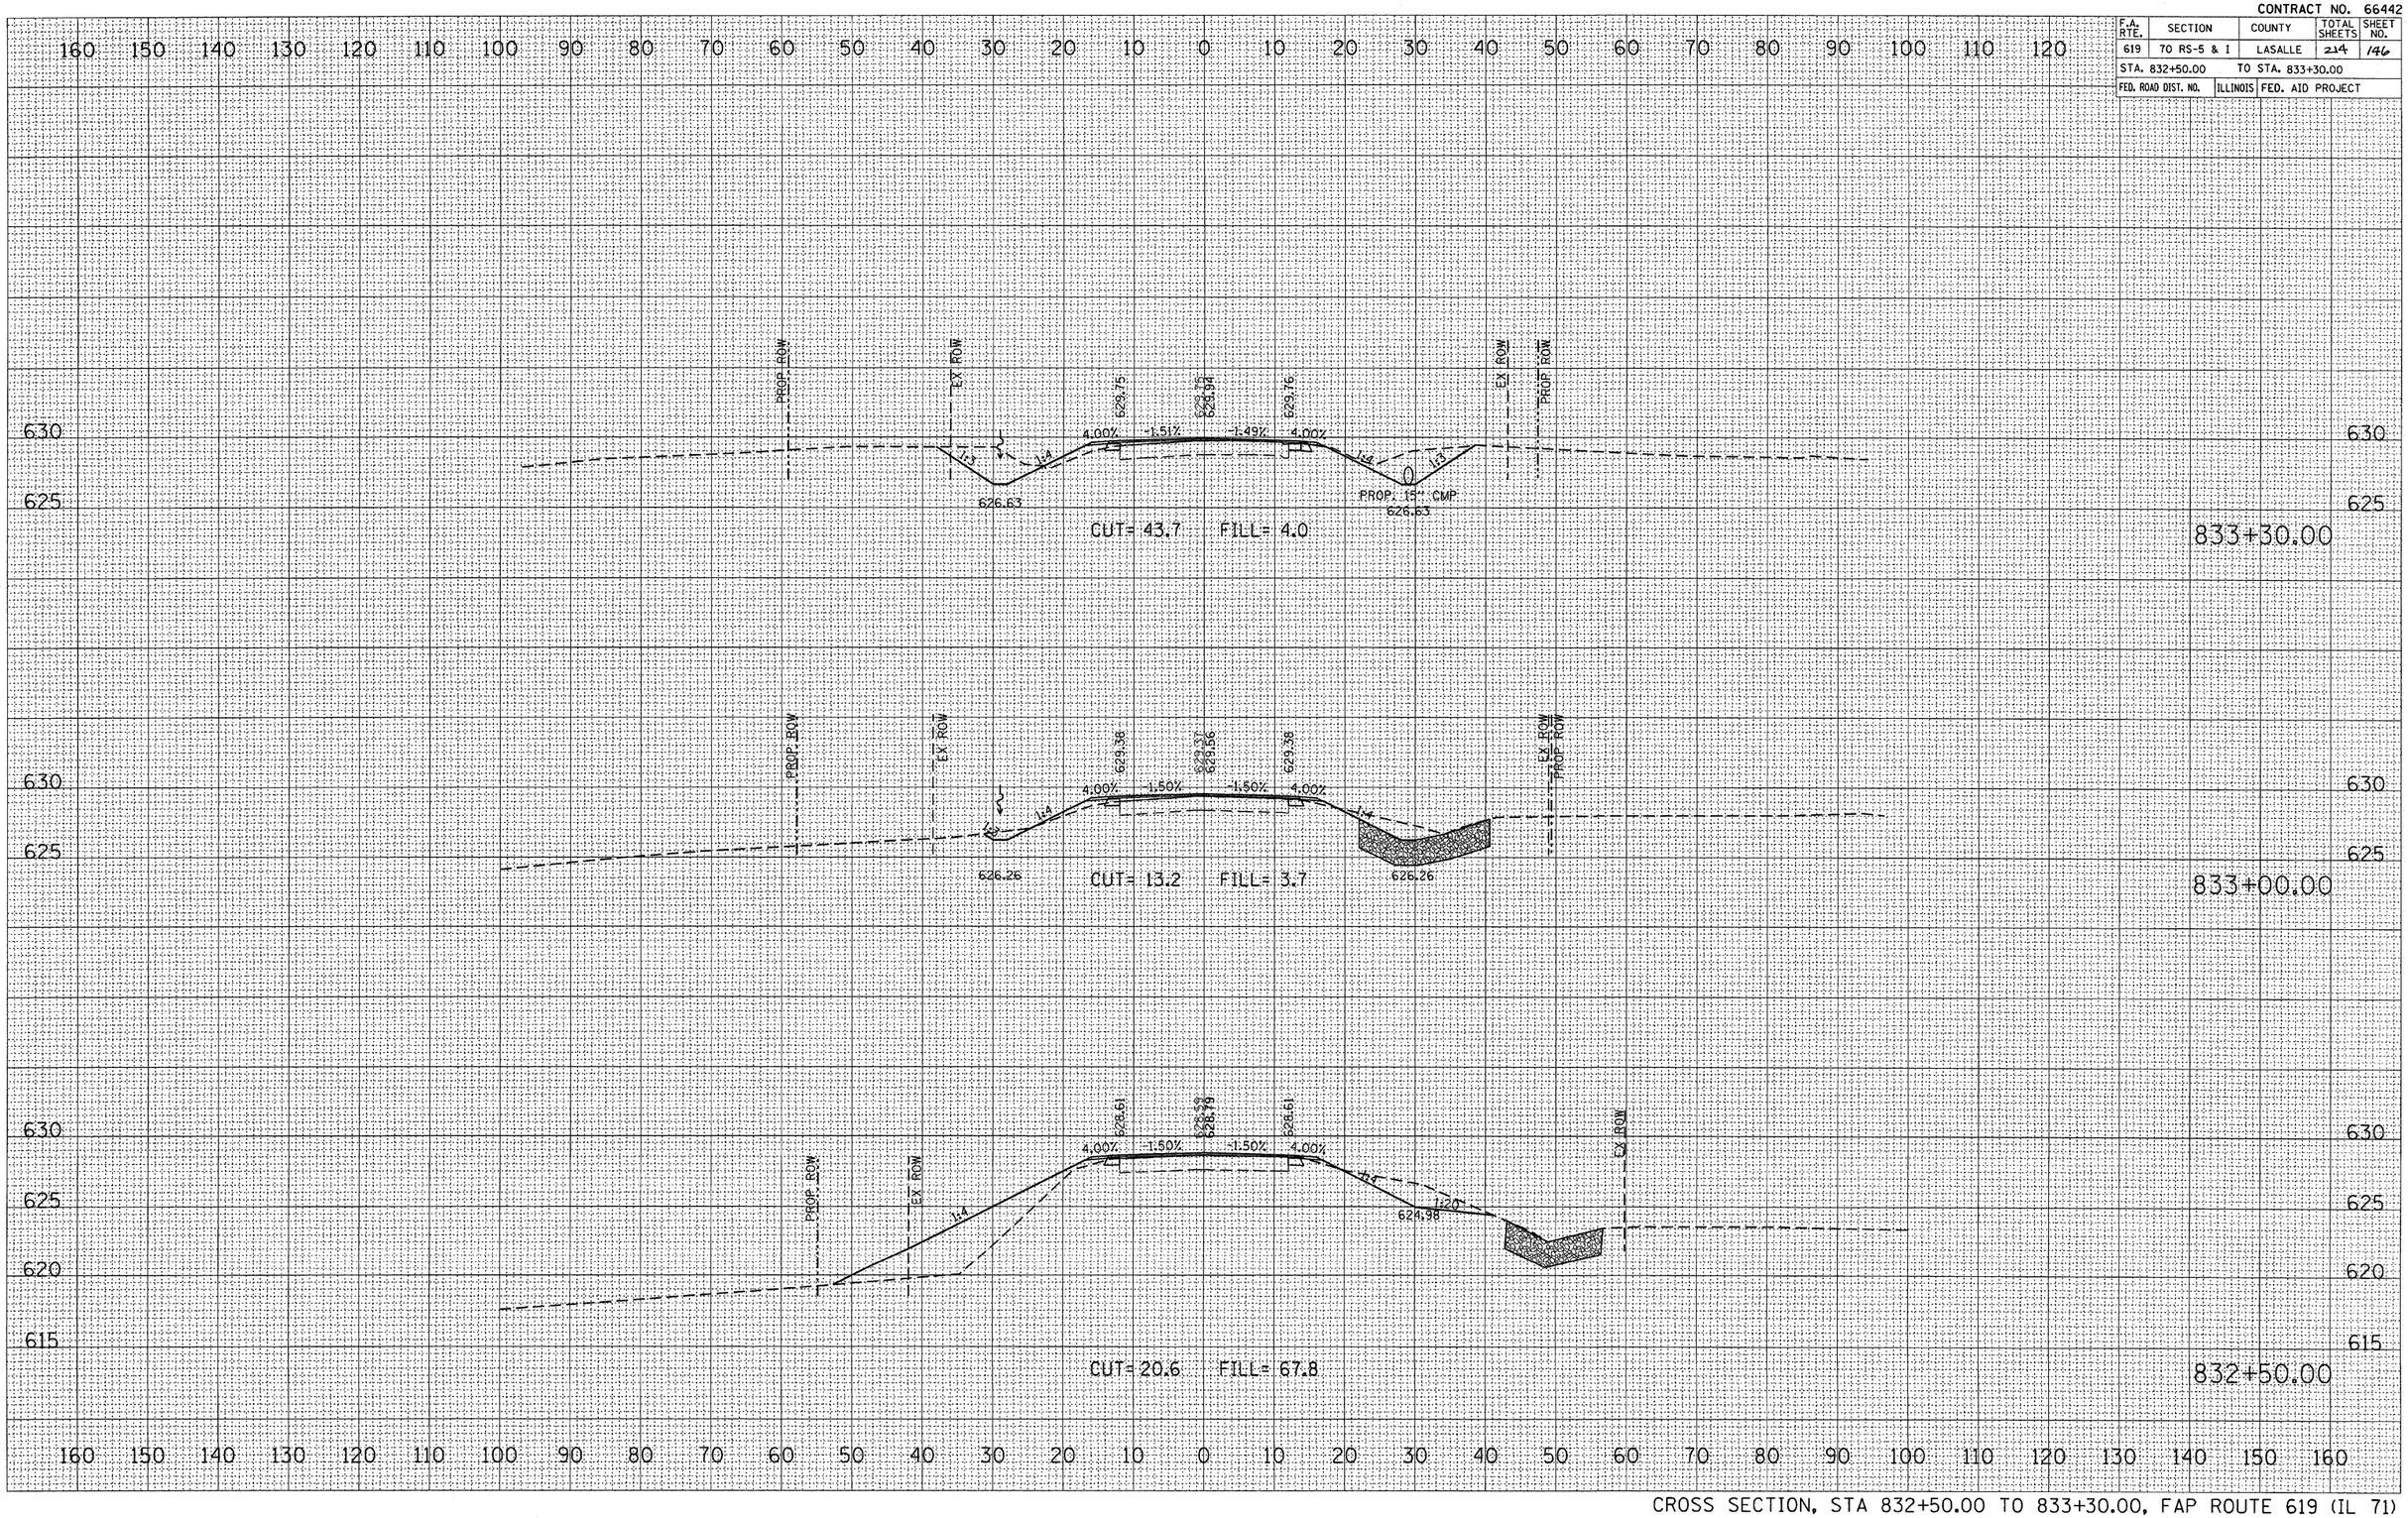

CROSS SECTION, STA 832+50.00 TO 833+30.00, FAP ROUTE 619 (IL 71)

FINAL SURVEY		BY	DATE
NOTE BOOK NO.	SURVEYED		
	PLOTTED		
	TEMPLATE		
	AREAS		
	AREAS CHECKED		

ORIGINAL SURVEY		BY	DATE
	SURVEYED		
	PLOTTED		
	TEMPLATE		
	AREAS		
	AREAS CHECKED		

PLOT DATE = Aug 24,2010 - 07:48:57 AM
FILE NAME = c:\pw_work\pwidot\bergantuna\d706BR01.dgn
PLOT SCALE = 10.0000 ' / IN.
PLOT DRIVER = pltwin.pdf
USER NAME = bergantuna