CONTRACT NO. 66442

F.A. RTE.	SECTION	COUNTY	TOTAL SHEETS	SHEET NO.
619	70 RS-5 & I	LASALLE	214	152
STA. 840+50.00		TO STA. 841+15.00		
FED. ROAD DIST. NO.	ILLINOIS	FED. AID PROJECT		

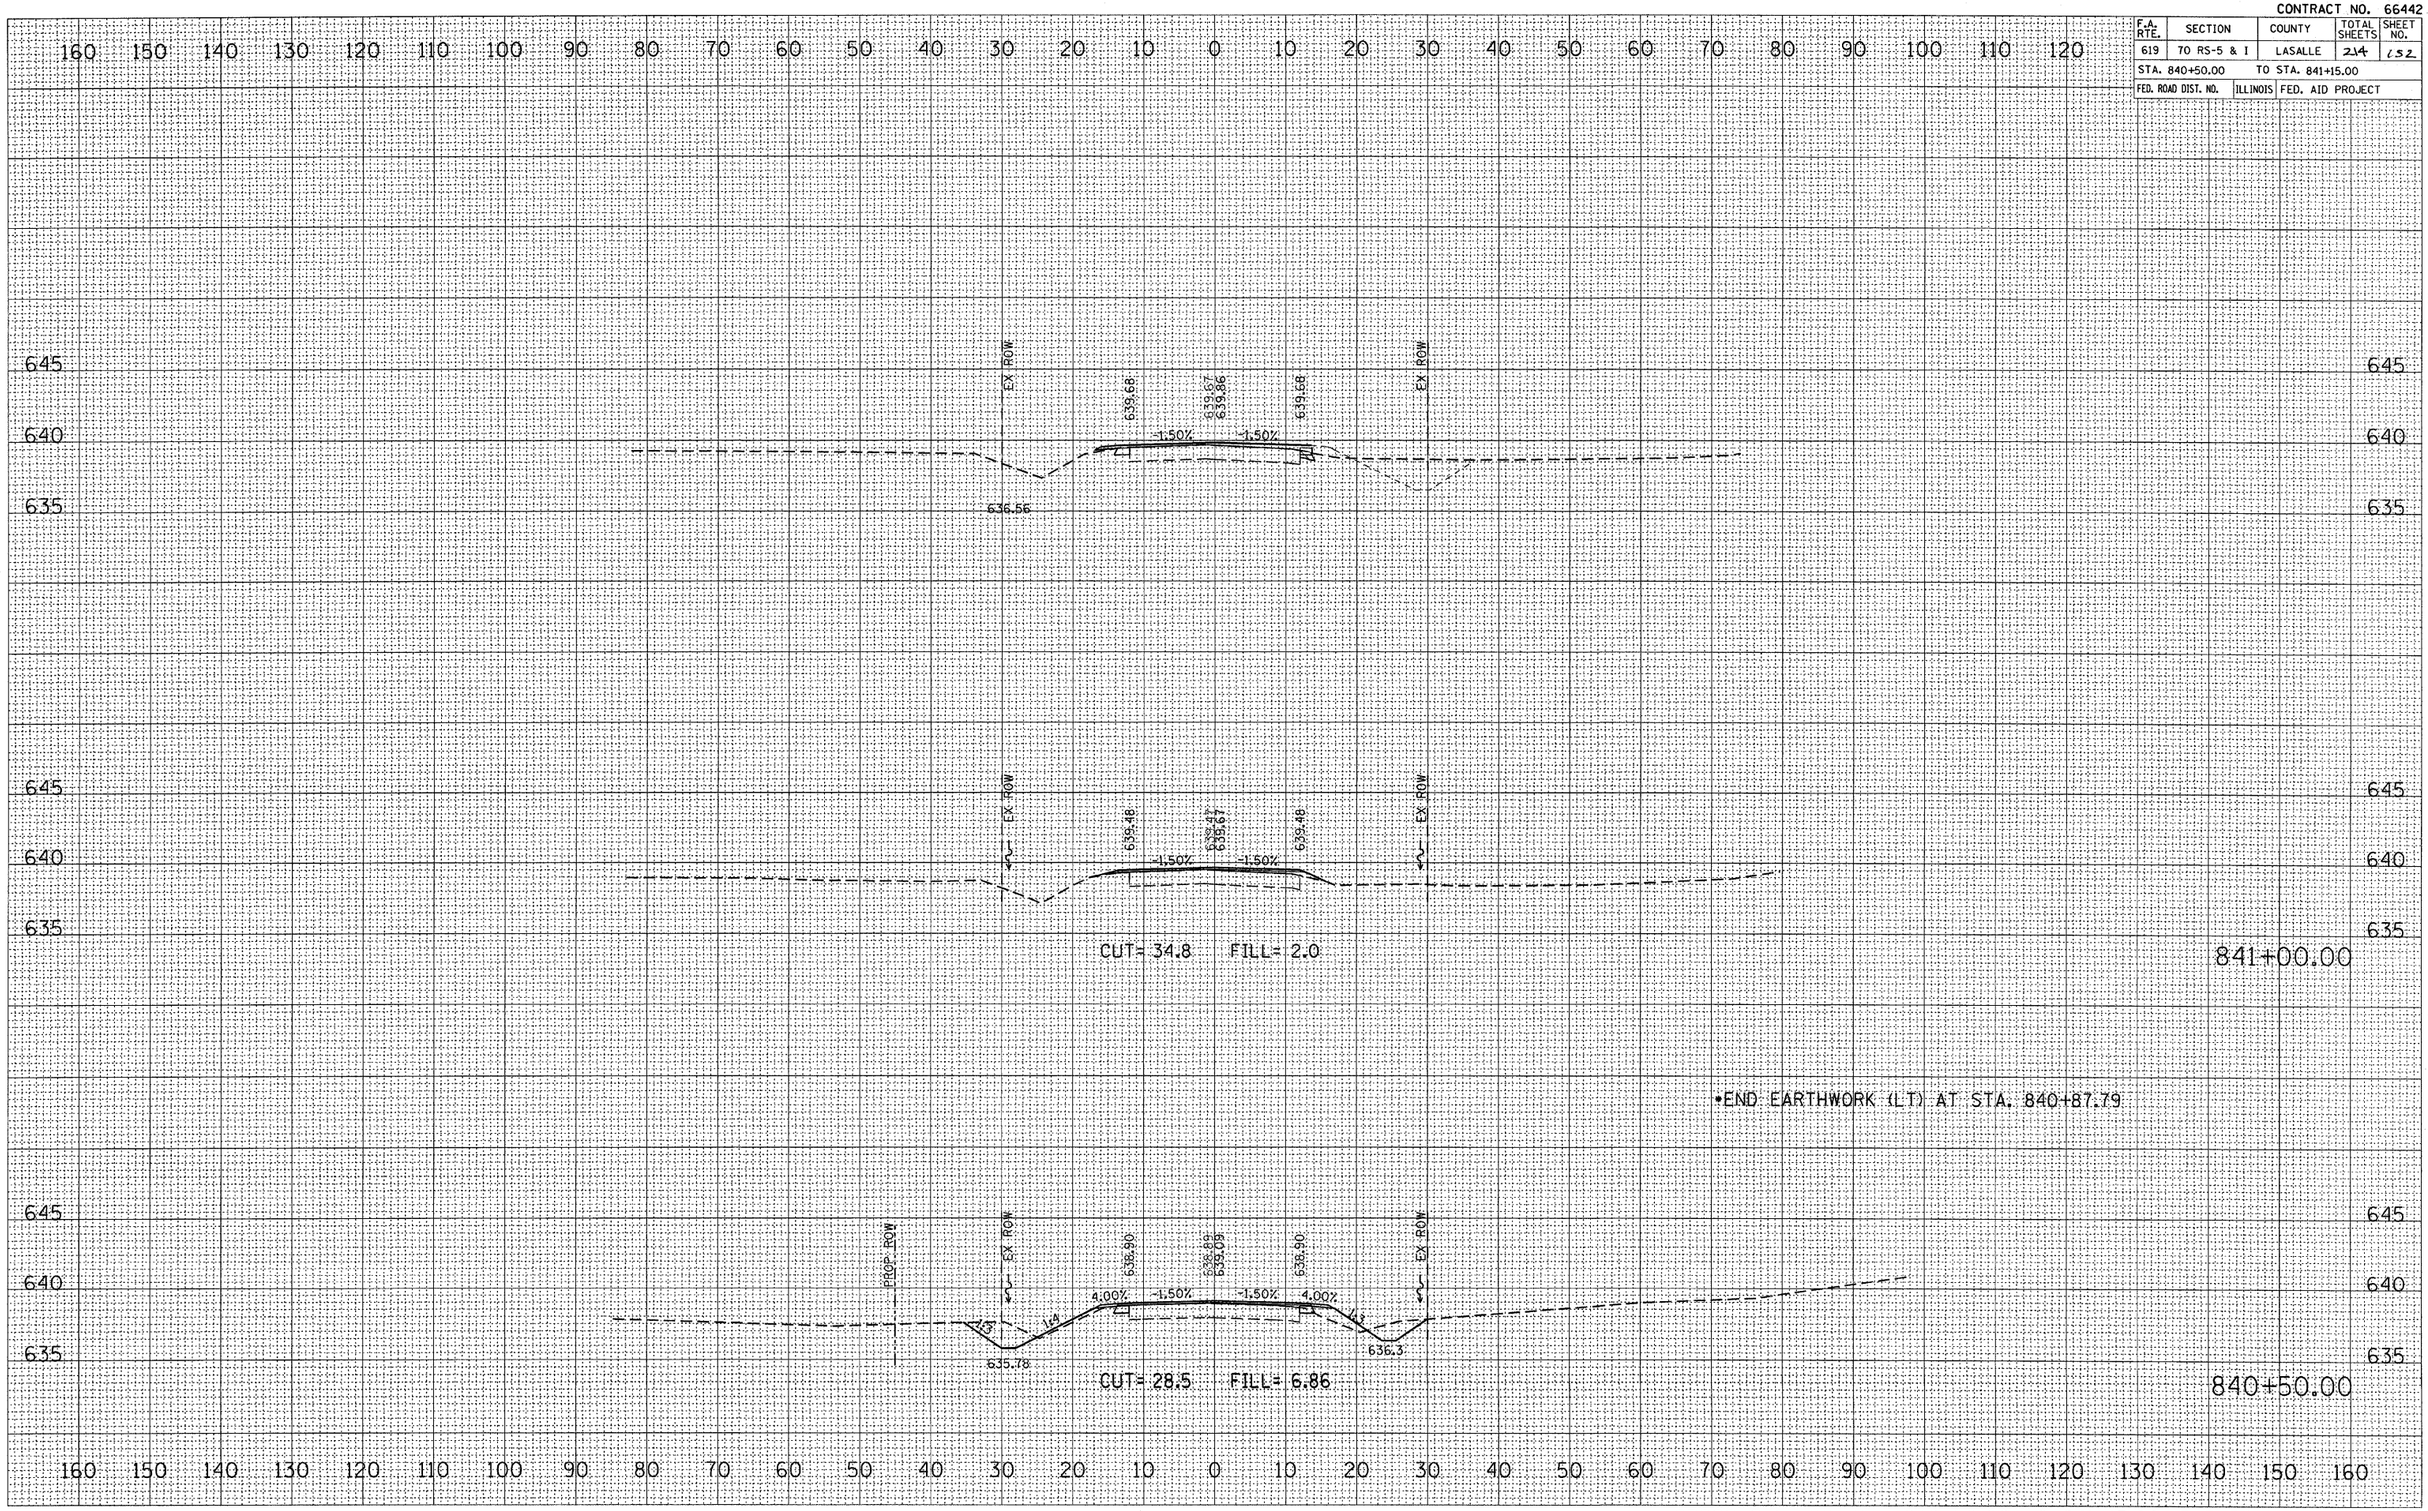

CROSS SECTION, STA 840+50.00 TO 841+15.00, FAP ROUTE 619 (IL 71)

FINAL SURVEY | NOTE BOOK NO. | SURVEYED | PLOTTED | TEMPLATE | AREAS | AREAS CHECKED | BY | DATE

ORIGINAL SURVEY | NOTE BOOK NO. | SURVEYED | PLOTTED | TEMPLATE | AREAS | AREAS CHECKED | BY | DATE

PLOT DATE = Aug 24, 2010 - 07:39:55 AM
FILE NAME = c:\pw_work\pwidot\bergentinoja\dmp\ch_cs.dgn
PLOT SCALE = 10.0749 ' / IN.
USER NAME = bergentinoja