CONTRACT NO. 66442

F.A. RTE.	SECTION	COUNTY	TOTAL SHEETS	SHEET NO.
619	70 RS-5 & I	LASALLE	214	168
STA. 905+52.96		TO STA. 905+87.64		
FED. ROAD DIST. NO.	ILLINOIS	FED. AID PROJECT		

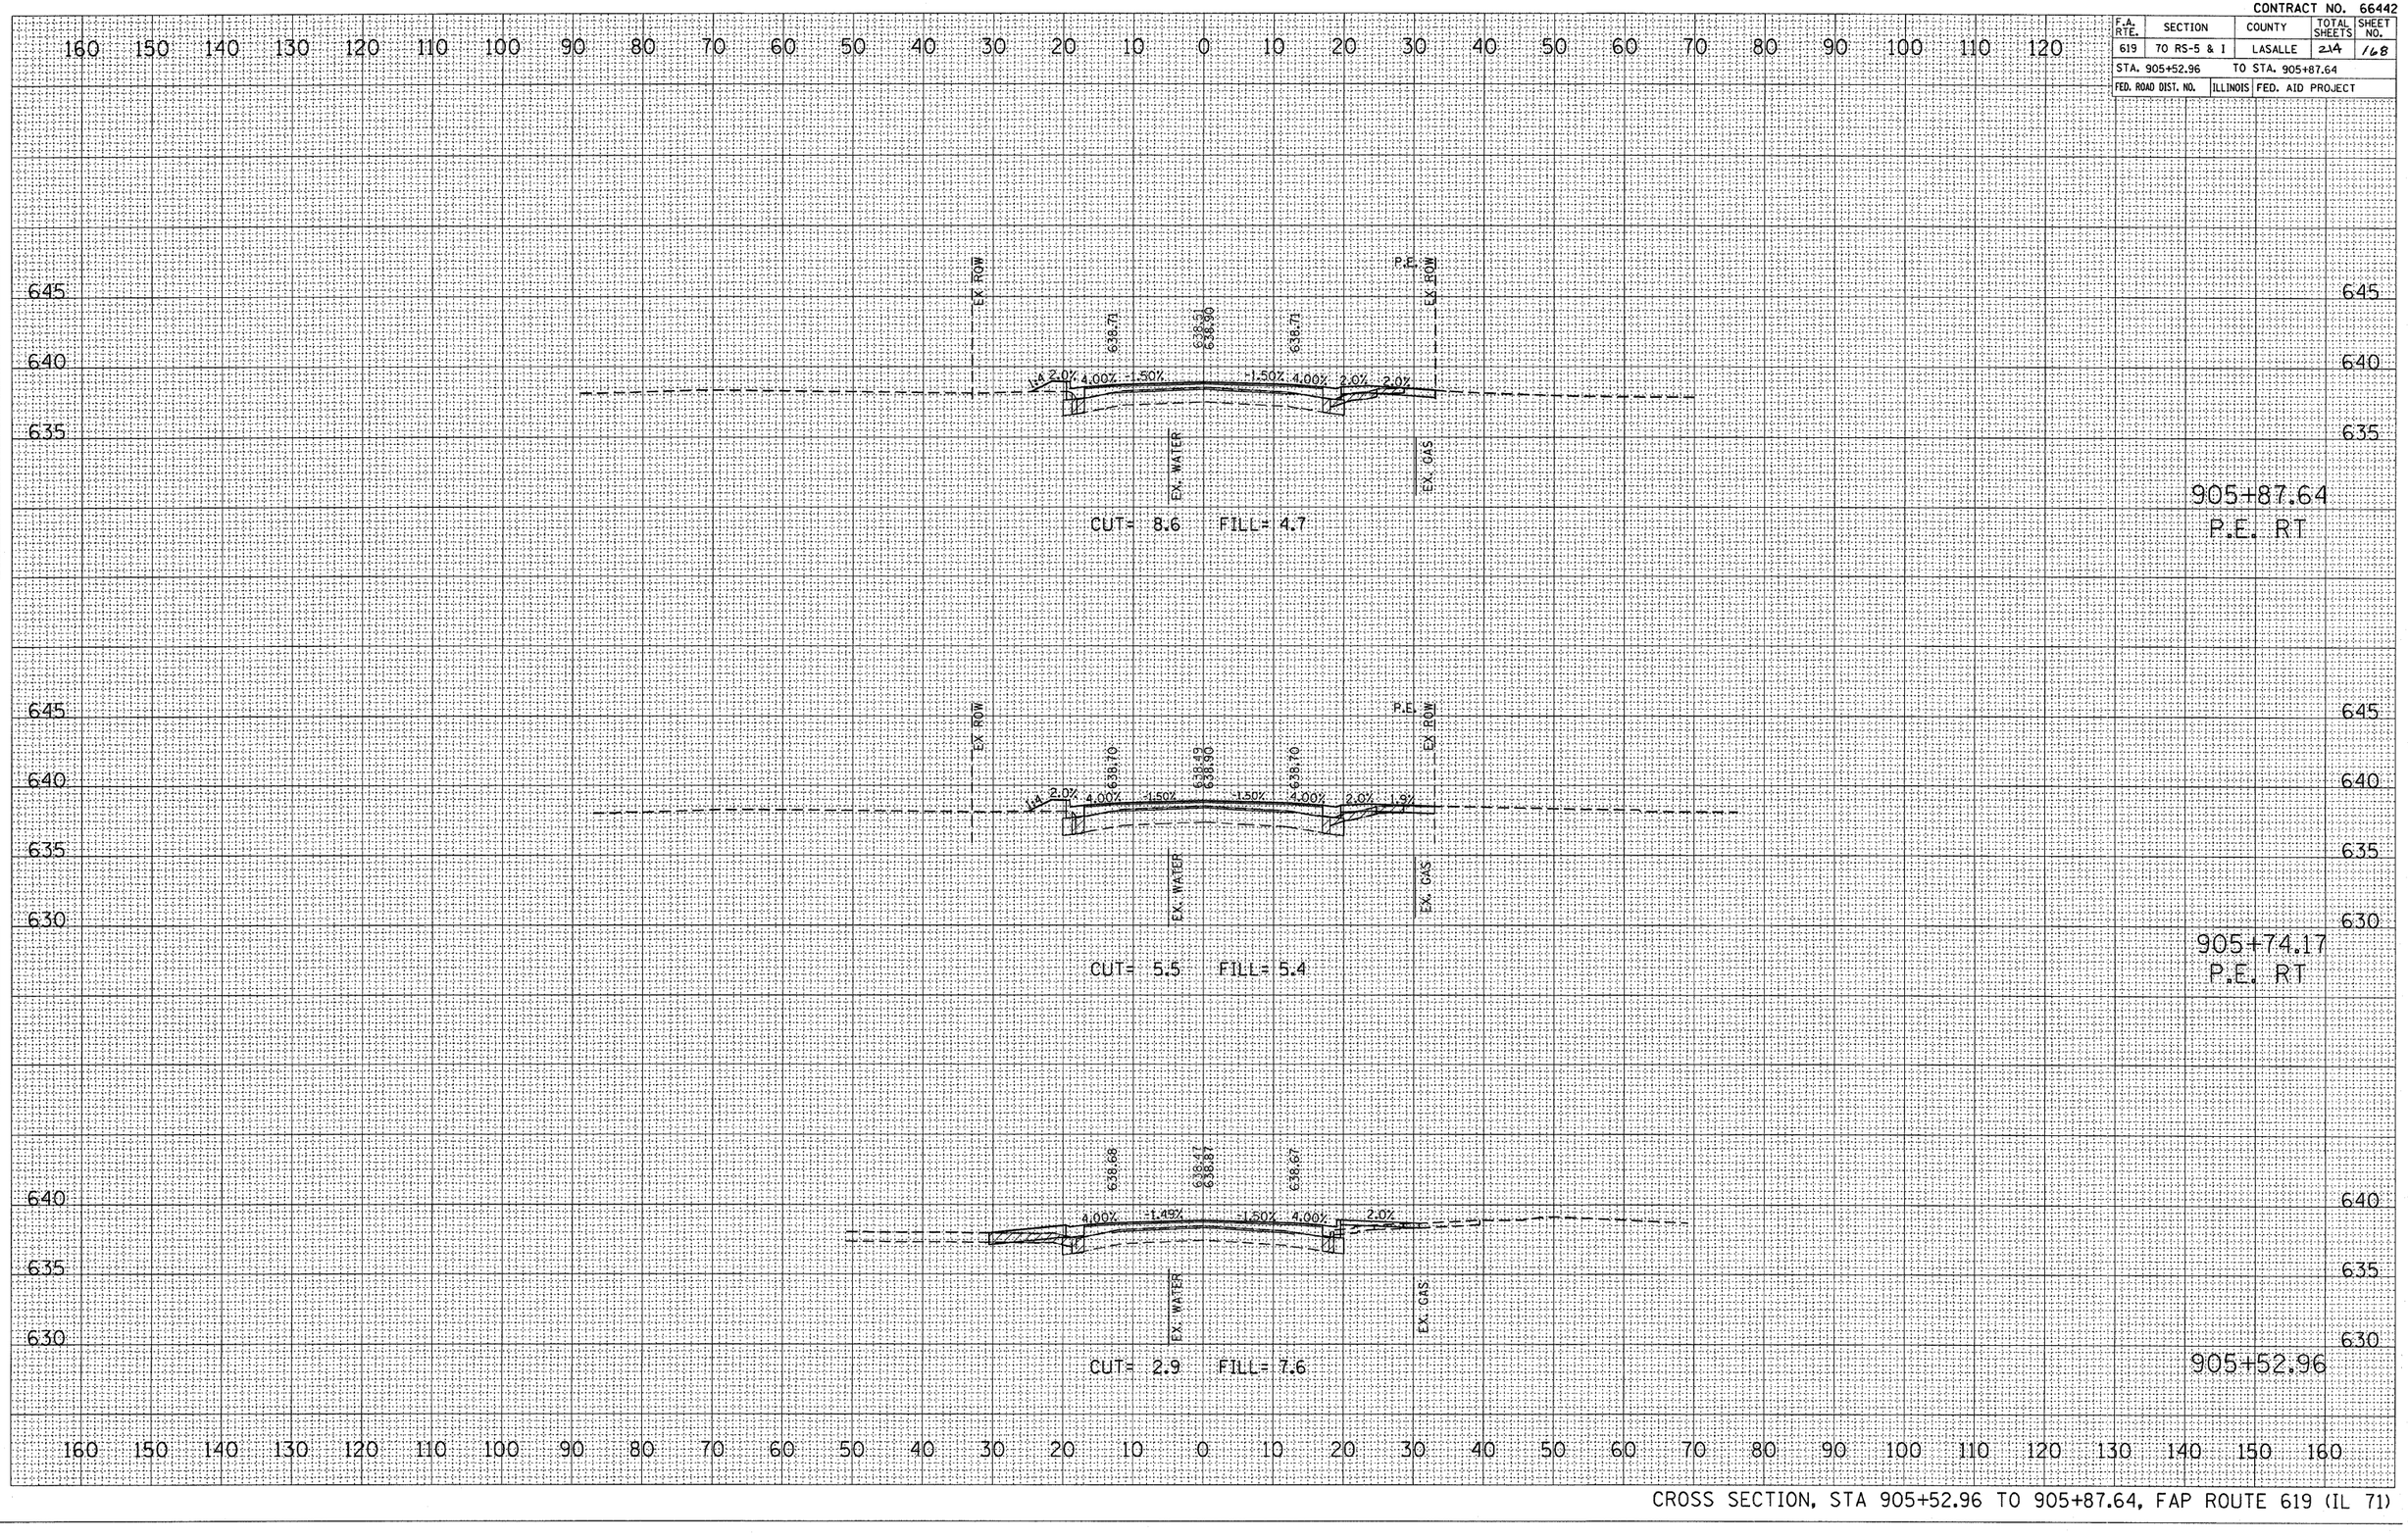

FINAL SURVEY — SURVEYED — PLOTTED — TEMPLATE — AREAS — AREAS CHECKED — NOTE BOOK — NO. — BY — DATE

ORIGINAL SURVEY — SURVEYED — PLOTTED — TEMPLATE — AREAS — AREAS CHECKED — NO. — BY — DATE

PLOT DATE = Aug 23, 2018 - 8:41:52 PM
FILE NAME = c:\projects\bergantino\ja\sheets\bergantinoja.dgn
PLOT SCALE = 10.0000 ' / IN
USER NAME = bergantinoja

CROSS SECTION, STA 905+52.96 TO 905+87.64, FAP ROUTE 619 (IL 71)